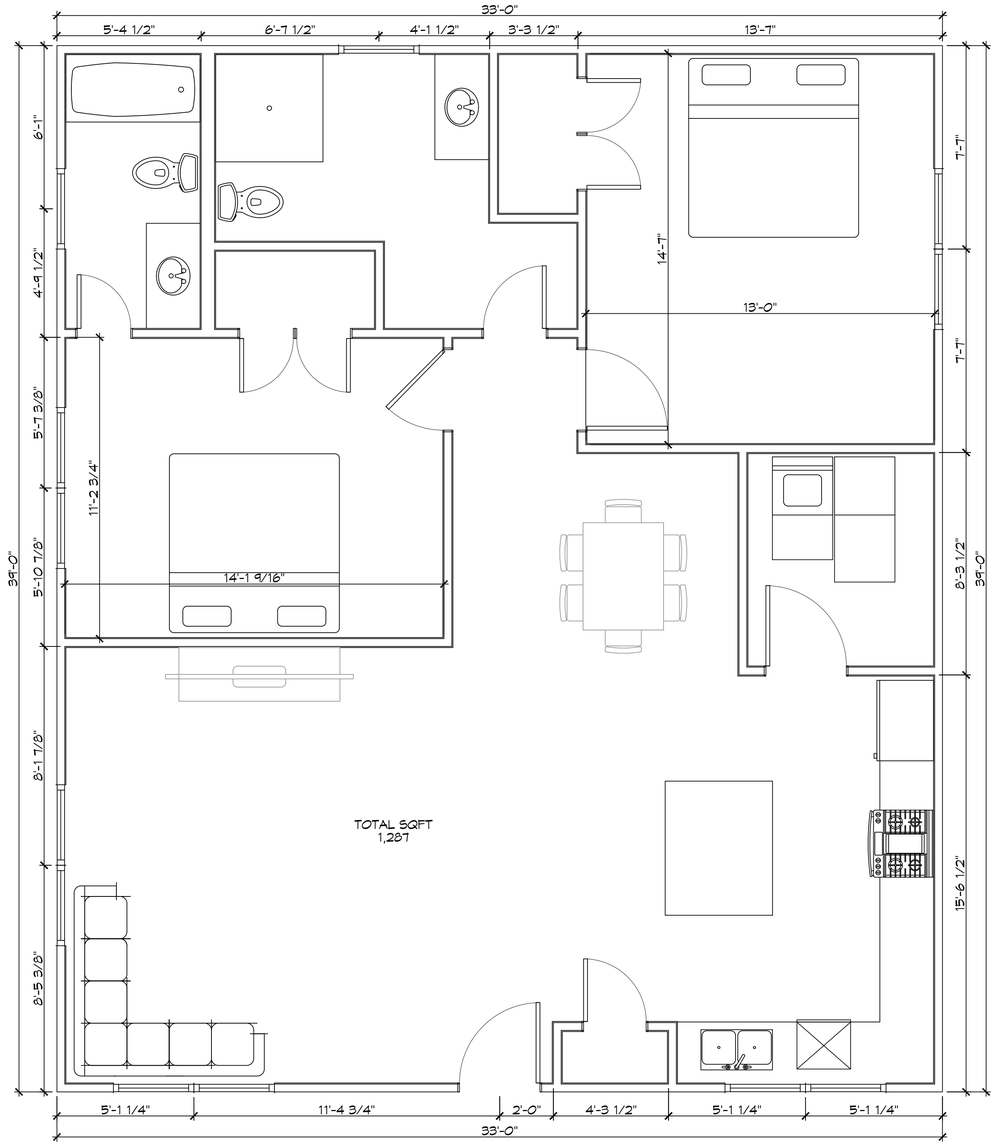

1 PROPOSED FLOOR PLAN A
SCALE: 3/8" = 1'-0"

DAMMON ENGINEERING, INC.
LOUISIANA & MISSISSIPPI
Chief Engineer: Brian Mistich, PE
5544 Highway 77 Suite 1
Sulphur, LA 70665
www.dammonengineering.com
info@dammonengineering.com
PH: 985.649.5832

#	DESCRIPTION	DATE

REVISIONS

SEAL:

NEW HOUSE PLAN
BOBBY HARRISON

JOB No:
DRAWN BY: GKD
CHECKED BY: BAM
DATE: 02-24-2026

This document is the property of Dammon Engineering, Inc. Any use or reproduction of this document without written permission is prohibited. The contractor shall verify and be responsible for all dimensions and conditions on the job prior to commencement of work. Do not scale drawings. Any discrepancies found between the drawings and existing conditions should be reported to the engineer prior to proceeding with the work. Dammon Engineering, Inc. assumes no responsibility for any work done without plans bearing its seal. These plans are prepared for the project for which they have been prepared and are designed without liability for any other use. Any other use or reuse by others is at their own risk and without liability to Dammon Engineering, Inc.

SHEET TITLE:
FLOOR PLAN

DRAWING NUMBER:
A101

SHEET No: 9 of 12

FILE NAME: J:_Foundations w/ Structural Only\Mobby Harrison\Journal Drawings\A101 - Floor Plan.dwg PLOT DATE & TIME: Tuesday, February 24, 2026 12:03:32 PM