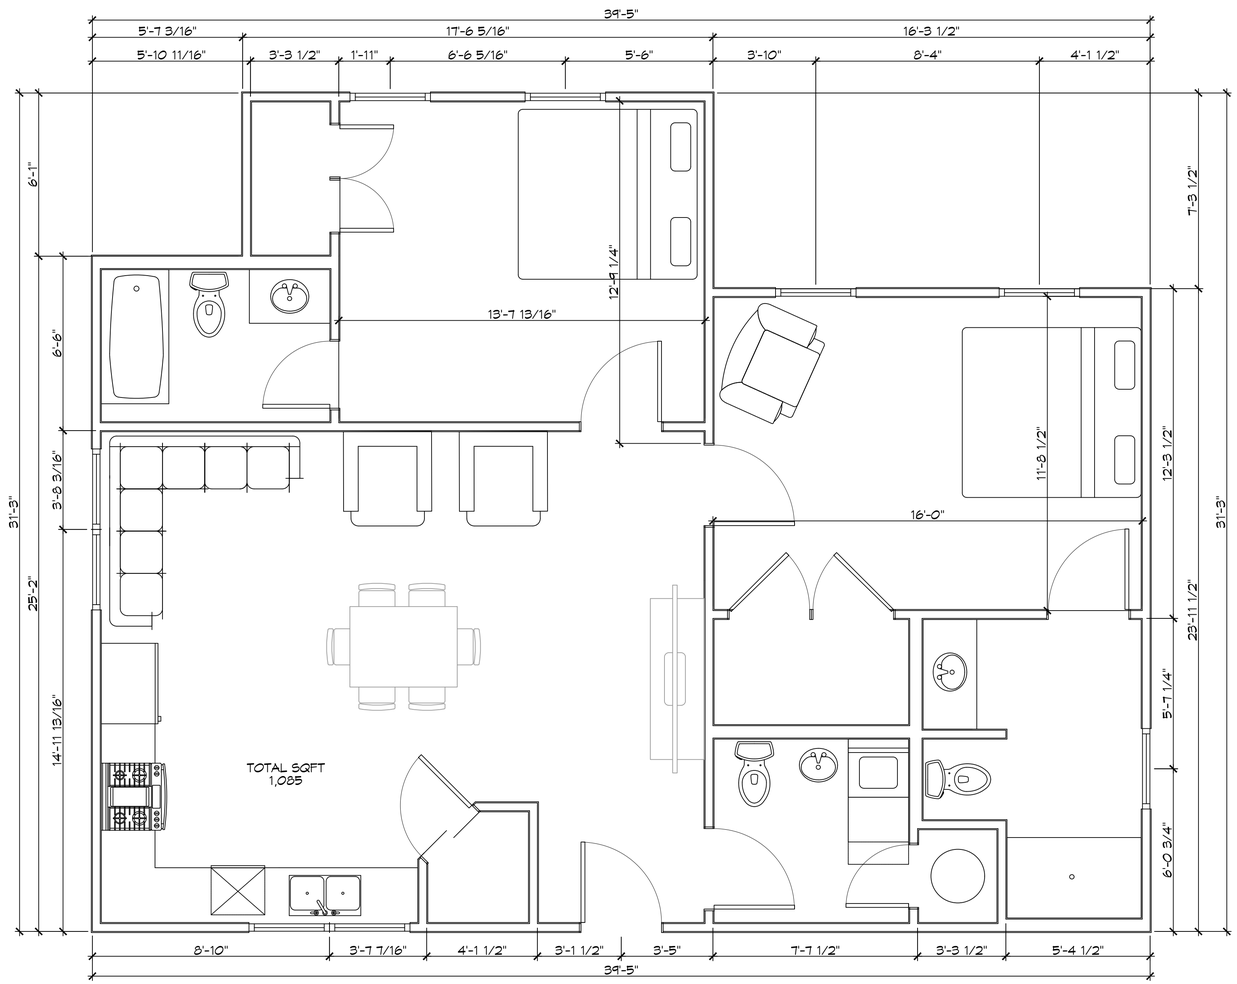

1 PROPOSED FLOOR PLAN H
SCALE: 3/8" = 1'-0"

DAMMON ENGINEERING, INC.
LOUISIANA & MISSISSIPPI

Chief Engineer: Brian Mistich, PE
5547 Cypress Trail
Slidell, LA 70458

www.dammonengineering.com
info@dammonengineering.com
PH: 985.649.5832

#	DESCRIPTION	DATE

REVISIONS

SEAL:

NEW HOUSE PLAN
BOBBY HARRISON

JOB No:
DATE: 02-24-2026
DRAWN BY: C-O
CHECKED BY: BAK

THIS DRAWING IS THE PROPERTY OF DAMMON ENGINEERING, INC. THE REPRODUCTION, IN WHOLE OR IN PART, OR USE OF THIS DESIGN OR DRAWING WITHOUT WRITTEN PERMISSION OF DAMMON ENGINEERING, INC. IS PROHIBITED. ONLY THE WORK THAT HAS BEEN PREPARED UNDER THE DIRECT SUPERVISION OF A LICENSED PROFESSIONAL ENGINEER IS VALID FOR THIS PROJECT. THE WORK THAT HAS BEEN PREPARED BY OR PREPARED WITHOUT WHAT HAS BEEN PREPARED BY A LICENSED PROFESSIONAL ENGINEER IS INVALID AND UNLICENSED.

SHEET TITLE:
FLOOR PLAN

DRAWING NUMBER:
A101

SHEET No: 8 of 12

FILE NAME: J:\- Foundations or Structural Only\Bobby Harrison\Current Drawings\A101 - Floor Plan.dwg PLOT DATE & TIME: Tuesday, February 24, 2026 1:39:43 PM