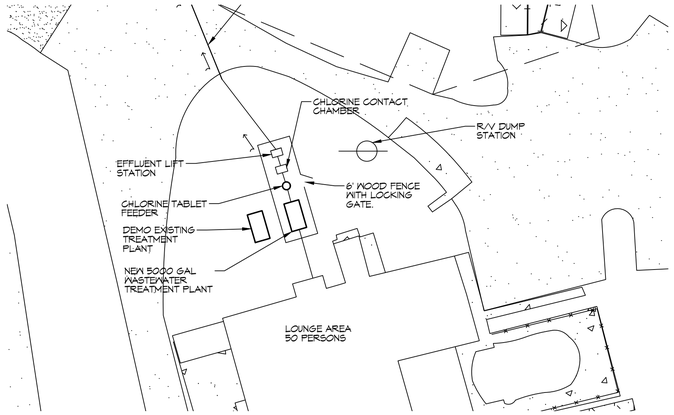

N

2 TREATMENT PLANT PLAN

SCALE: 1/32" = 1'-0"

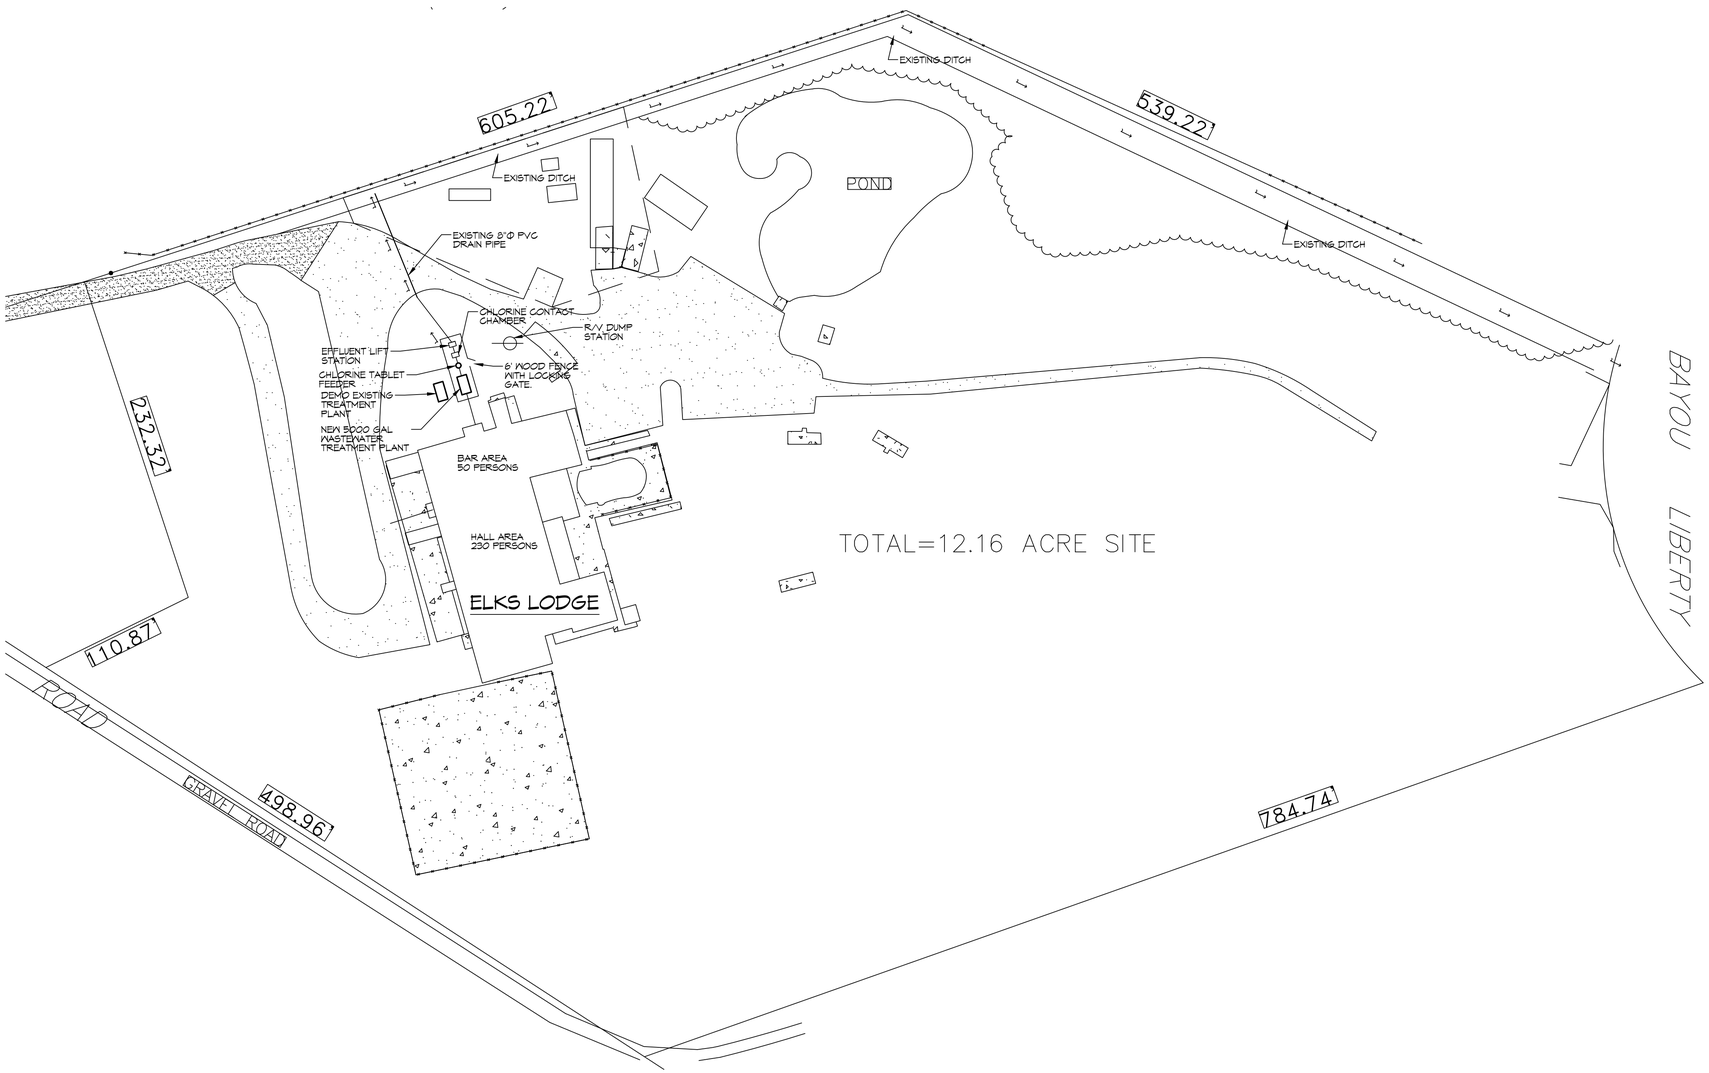

N

1 SITE PLAN

SCALE: 1" = 50'-0"

DAMMON ENGINEERING, INC.
LOUISIANA & MISSISSIPPI

www.dammonengineering.com
info@dammonengineering.com
PH: 985.649.5832

Chief Engineer: Brian Mistich, PE
554 Old Spanish Trail
Slidell, LA 70458

#	DESCRIPTION	DATE

REVISIONS

SEAL:

STATE OF LOUISIANA
BRIAN A. MISTICH
License No. 30187
PROFESSIONAL ENGINEER

NEW 5000 GAL TREATMENT PLANT

ELKS LODGE

34212 ELKS ROAD
SLIDELL LOUISIANA 70460

JOB No:	2025
DATE:	8-19-2025
DRAWN BY:	CKD
CHECKED BY:	BAM

This set of drawings and specifications, whether on paper or electronic, is the sole and exclusive property of Dammon Engineering, and shall remain such. Any reproduction, in whole or in part, without the express written consent of Dammon Engineering, is prohibited. Any alteration of these drawings and specifications without the express written consent of Dammon Engineering, is prohibited and shall be at the sole risk of the person or entity making such alteration.

SHEET TITLE:
SITE PLAN & NEW 5000 GAL TREATMENT PLANT PLAN

DRAWING NUMBER:

C101

SHEET No: 1 of # 2