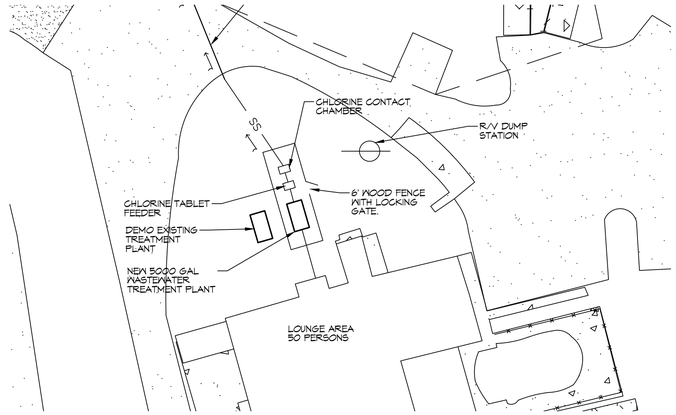

2 TREATMENT PLANT PLAN
SCALE: 1/32" = 1'-0"

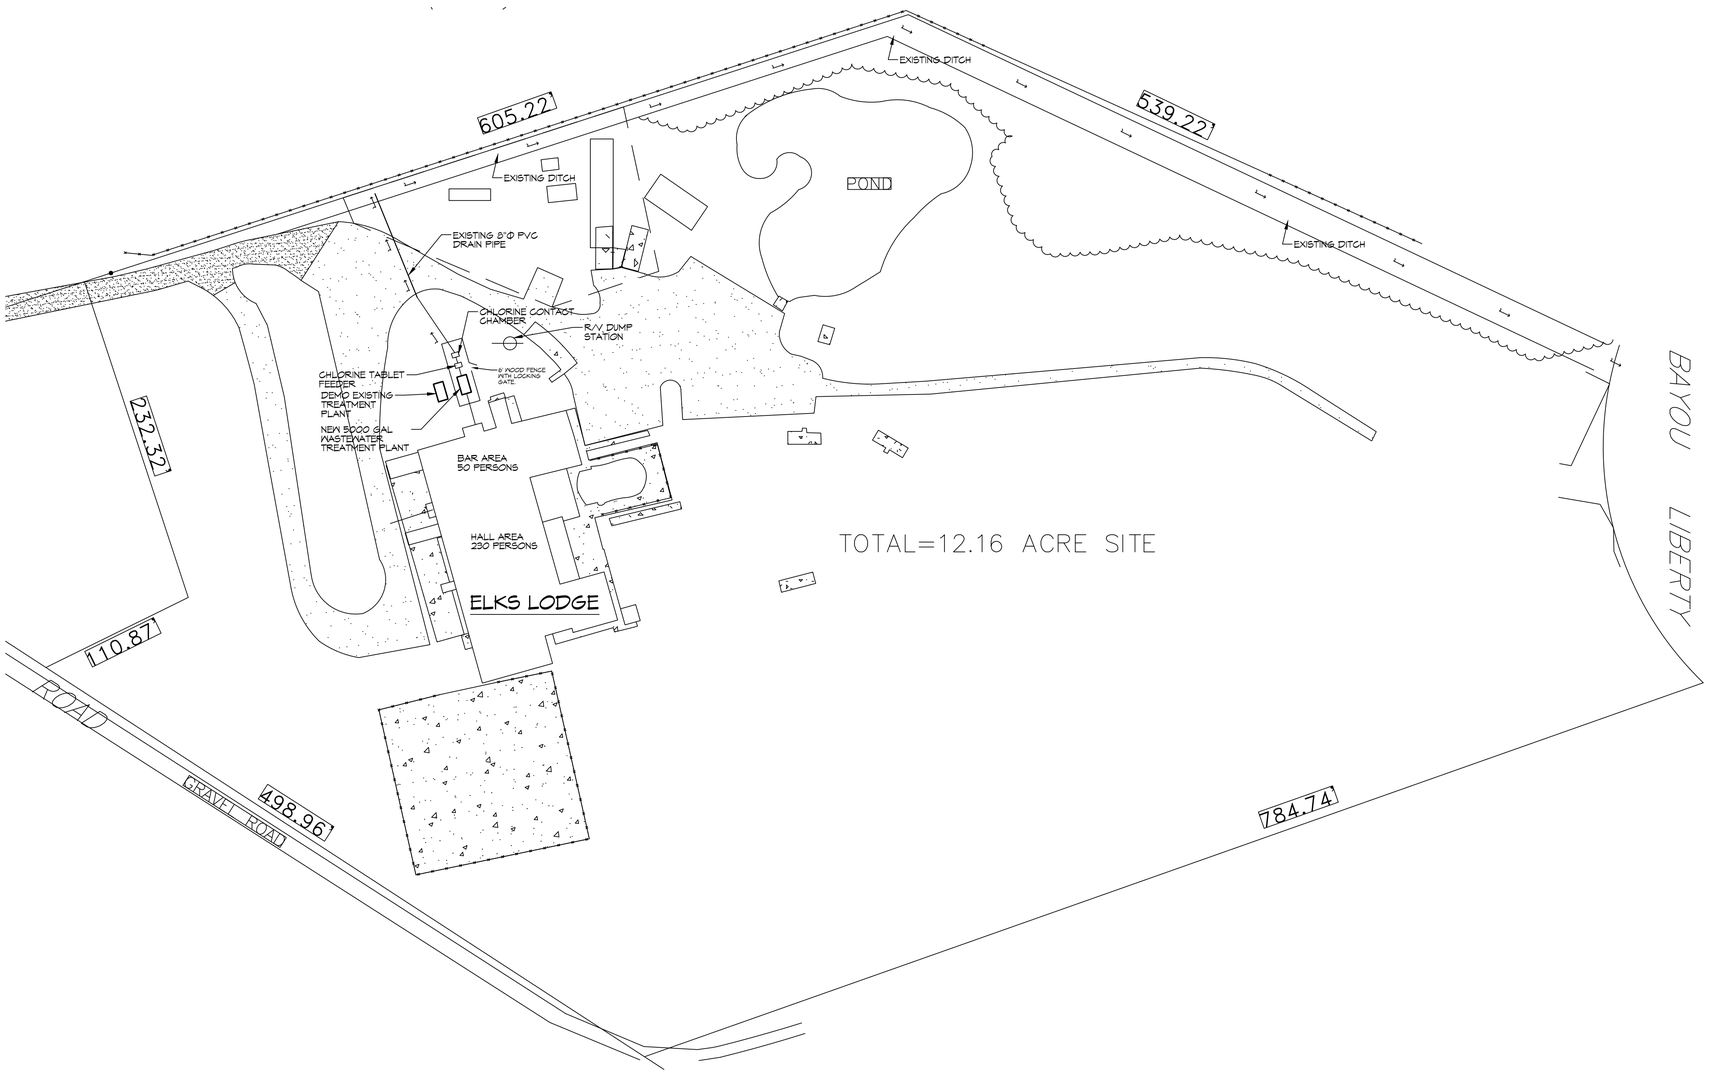

1 SITE PLAN
SCALE: 1" = 50'-0"

DAMMON ENGINEERING, INC.
LOUISIANA & MISSISSIPPI
www.dammonengineering.com
info@dammonengineering.com
PH: 985.649.5832

Chief Engineer: Brian Mistich, PE
554 Old Spanish Trail
Slidell, LA 70458

REVISIONS

#	DESCRIPTION	DATE

SEAL:

STATE OF LOUISIANA
BRIAN A. MISTICH
License No. 30187
PROFESSIONAL ENGINEER

NEW 5000 GAL TREATMENT PLANT
ELKS LODGE

34212 ELKS ROAD
SLIDELL LOUISIANA 70460

JOB No:	2025
DATE:	8-20-2025
DRAWN BY:	CKD
CHECKED BY:	BAM

This set of drawings and specifications, whether on paper or electronic, is the property of Dammon Engineering and shall remain the property of Dammon Engineering. Reproduction or reuse of the drawings and specifications without the written consent of Dammon Engineering is prohibited. Any modifications made to these drawings or specifications without the written consent of Dammon Engineering, Inc. shall be at the sole risk of the person making such modifications.

SHEET TITLE:
SITE PLAN & NEW 5000 GAL TREATMENT PLANT PLAN

DRAWING NUMBER:
C101

SHEET No: 1 of # 2

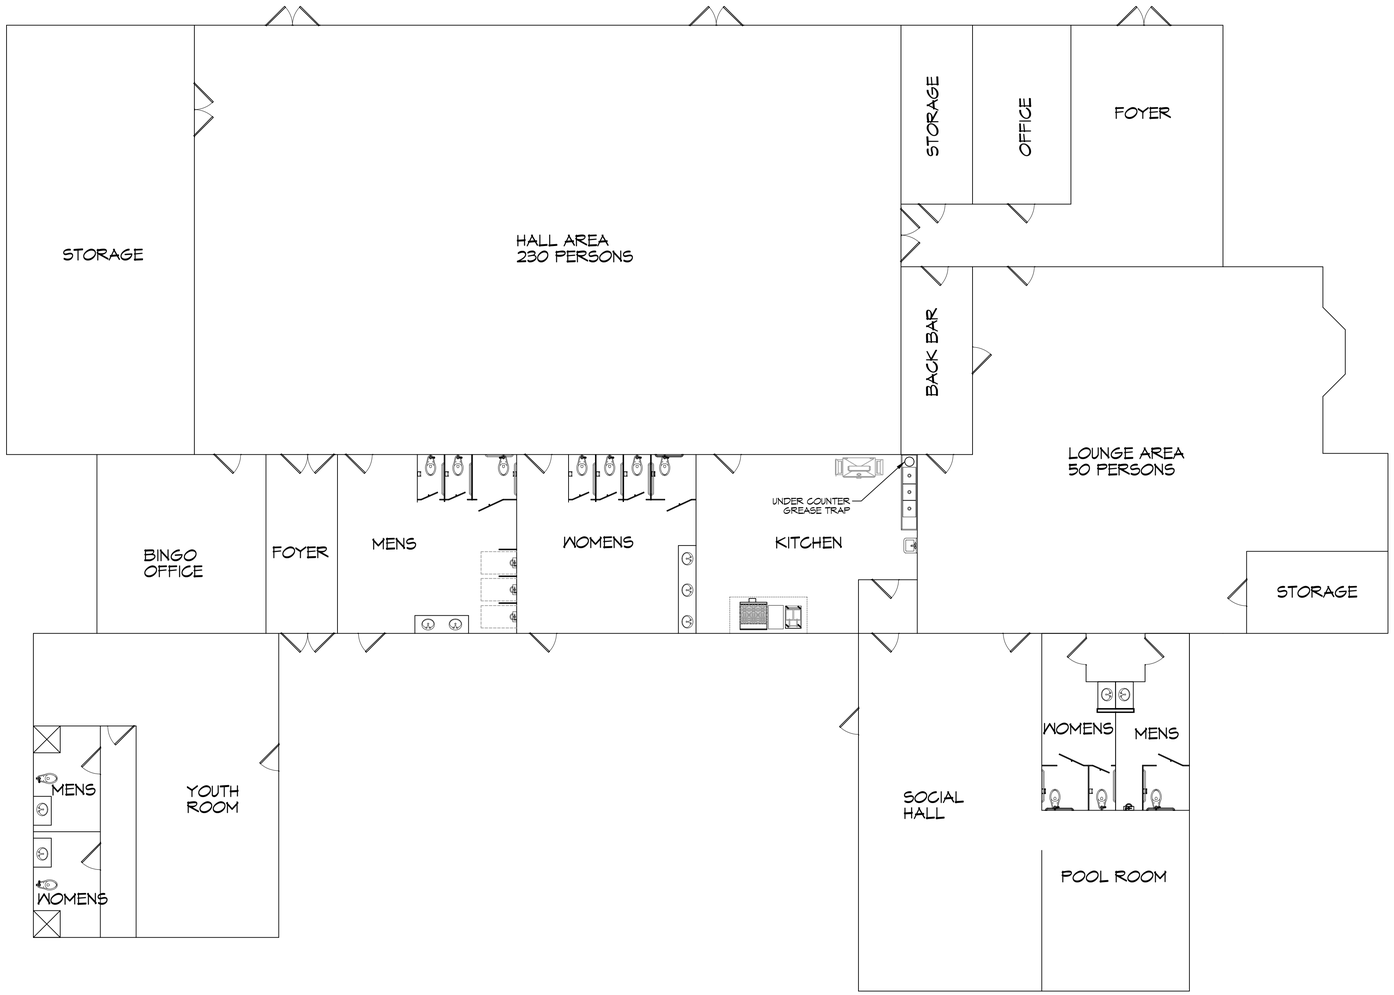

N

3 FLOOR PLAN

SCALE: 1/8" = 1'-0"

DAMMON ENGINEERING, INC.
LOUISIANA & MISSISSIPPI

www.dammonengineering.com
info@dammonengineering.com
PH: 985.649.5832

Chief Engineer: Brian Mistich, PE
5544 Lissers Trail
Slidell, LA 70458

#	DESCRIPTION	DATE

REVISIONS

SEAL:

STATE OF LOUISIANA
BRIAN A. MISTICH
License No. 30187
PROFESSIONAL ENGINEER

NEW 5000 GAL TREATMENT PLANT
ELKS LODGE

34212 ELKS ROAD
SLIDELL LOUISIANA 70460

JOB No: 2025
DATE: 8-20-2025
DRAWN BY: CAD
CHECKED BY: BAM

Not for construction or permit purposes unless signed and sealed. Dammon Engineering, Inc. shall not be responsible for any modifications made to this drawing without the written consent of Dammon Engineering, Inc. Dammon Engineering, Inc. shall not be responsible for any reuse of these plans for others but have been prepared and developed without consent of Dammon Engineering, Inc. Dammon Engineering, Inc. shall not be responsible for any reuse of these plans for others.

SHEET TITLE:
FLOOR PLAN

DRAWING NUMBER:
A101

SHEET No: 2 of # 2

FILE NAME: J:\- Foundations or Structural Only\Elks Lodge 5000 Jimmy\New Treatment Plant\Working drawings\A101 - Floor Plan.dwg PLOT DATE & TIME: Wednesday, August 20, 2025 3:00:36 PM