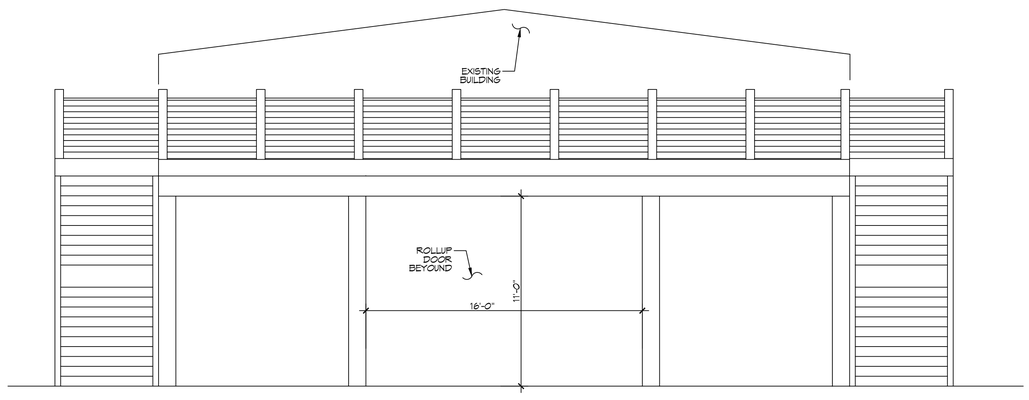

11 OBSERVATION DECK FRONT ELEVATION
SCALE: 1/4" = 1'-0"
ELEVATION

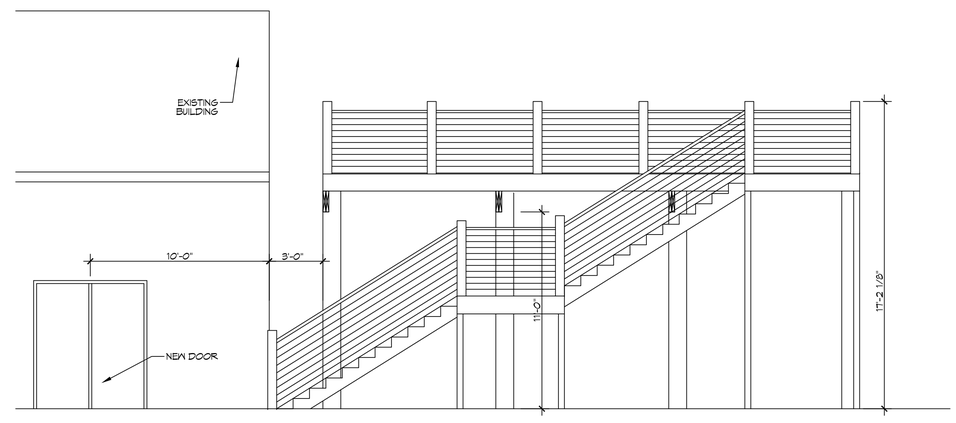

12 OBSERVATION DECK LEFT ELEVATION
SCALE: 1/4" = 1'-0"
ELEVATION

DAMMON ENGINEERING, INC.
LOUISIANA & MISSISSIPPI
Chief Engineer: Brian Mistich, PE
5540 Oakcrest Trail
Slidell, LA 70458
www.dammonengineering.com
info@dammonengineering.com
PH: 985.649.5832

#	DESCRIPTION	DATE

REVISIONS

SEAL:

NEW OBSERVATION DECK

FOGGY WATERS MARINA

55041 LA-433
BAYOU LIBERTY ROAD
SLIDELL, LA 70460

JOB No:	2025	DATE:	06-26-25
DRAWN BY:	CKD	CHECKED BY:	BAM

THIS DRAWING AND SPECIFICATIONS ARE THE PROPERTY OF DAMMON ENGINEERING, INC. AND SHALL NOT BE REPRODUCED OR PUBLISHED WITHOUT WRITTEN CONSENT OF DAMMON ENGINEERING, INC. THESE DRAWINGS AND SPECIFICATIONS ARE THE PROPERTY OF DAMMON ENGINEERING, INC. AND SHALL REMAIN THE PROPERTY OF DAMMON ENGINEERING, INC. THESE DRAWINGS AND SPECIFICATIONS ARE TO BE USED ONLY FOR THE PROJECT NO. WORKS THEREON PREPARED AND DEVELOPED WITHOUT WRITTEN CONSENT OF DAMMON ENGINEERING, INC. SHALL BE RETURNED UPON REQUEST OF DAMMON ENGINEERING, INC.

SHEET TITLE:
OBSERVATION DECK ELEVATIONS

DRAWING NUMBER:
S102

SHEET No: 4 of 4