DESIGN CRITERIA

THE CONSTRUCTION FOR SAID RESIDENCE, WHERE Vult WIND SPEED IS 140 MILES PER HOUR AND Vasd WIND SPEED IS 130 MPH, WIND EXPOSURE ZONE C, IS DESIGNED IN ACCORDANCE WITH: AMERICAN FOREST AND PAPER ASSOCIATION (AF&PA) WOOD FRAME CONSTRUCTION MANUAL FOR ONE AND TWO FAMILY DWELLINGS (WFCM) 2001 EDITION AS WELL AS THE INTERNATIONAL RESIDENTIAL CODE (IRC) 2021 EDITION. STRUCTURE SHALL BE BUILT TO THE 2021 INTERNATIONAL ENERGY CONSERVATION CODE (2021 IECC) AND STATE AMENDMENTS ADOPTED JULY 1, 2023.

ROOF NOTES

1. ALL JOIST SPANS,HEADERS AND GIRDERS REVIEWED AS #2 SOUTHERN YELLOW PINE.
2. ANY CHANGES IN THE SPECIES OR GRADE SHALL CONFORM TO THE APPROPRIATE SPAN TABLES, FLOOR JOIST CHAPTER 5, RAFTERS & CEILING JOIST CHAPTER 8, UNLESS NOTED ON THE CONSTRUCTION PLANS.
3. ALL JOIST, BEAMS, HEADERS, HIPS, VALLEYS, AND PURLINS SHALL BE SUPPORTED AND BRACED TO LOAD BEARING WALLS AS REQUIRED BY THE INTERNATIONAL RESIDENTIAL BUILDING CODE.
4. ALL SHALL BE SIZED FOR SPAN AND FOR ALL LOADS THAT WILL BE APPLIED.
5. CEILING JOISTS SPANS ARE BASED ON INTERNATIONAL RESIDENTIAL CODE (I.R.C.) SOUTHERN YELLOW PINE #2 LUMBER SPANS.
6. HEADER SIZES SHOULD BE BASED ON I.R.C. - TABLE R502.5
7. DESIGN AND LAYOUT OF TRIM JOISTS TO BE PROVIDED BY TRIM JOIST MANUFACTURER.
8. ALL LUMBER TO BE #2 SOUTHERN PINE.
9. TRIPLE UP ALL STUDS AT END OF BEAMS.

NOTE :PRE ENGINEERED LVL BEAM & GLUE LAM SHALL BE SIZED PER MANUFACTURER RECOMMENDATION

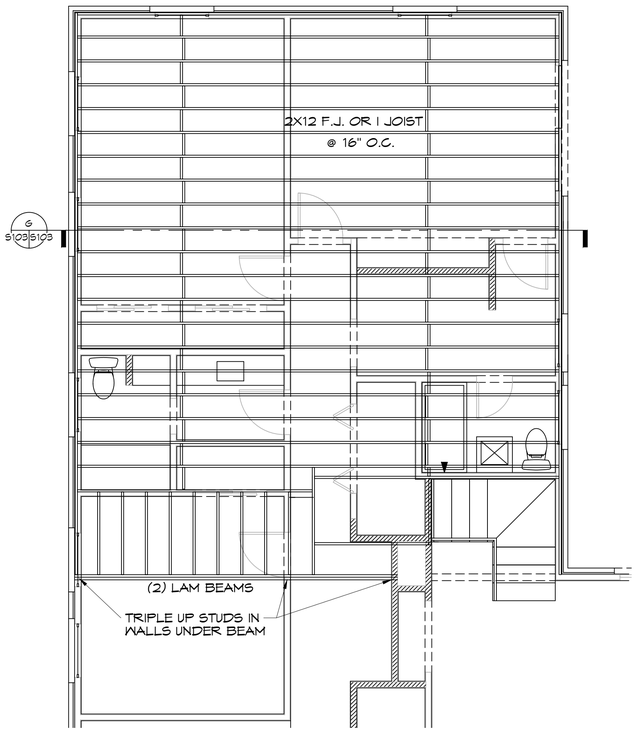

4 SECOND FLOOR FRAMING PLAN
SCALE: 1/4"= 1'-0"

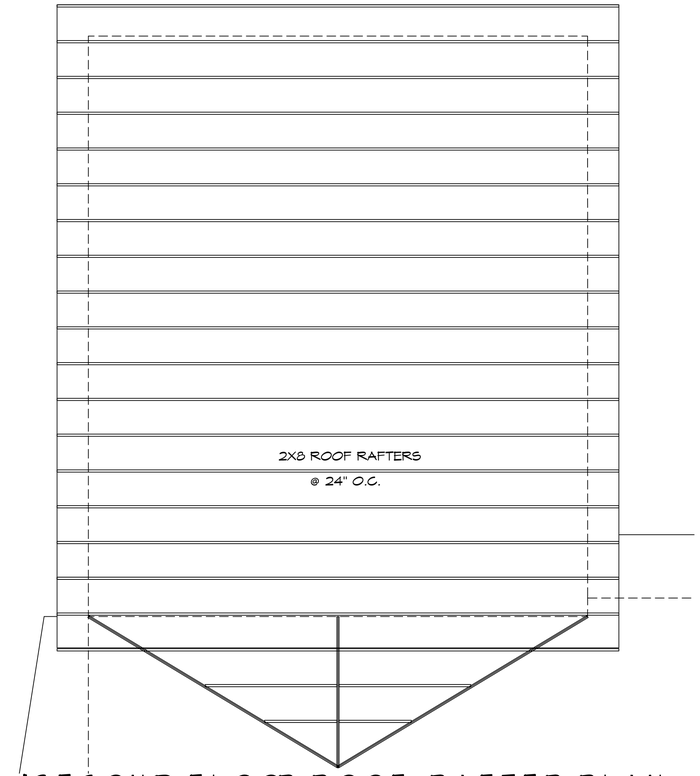

4 SECOND FLOOR ROOF RAFTER PLAN
SCALE: 1/4"= 1'-0"

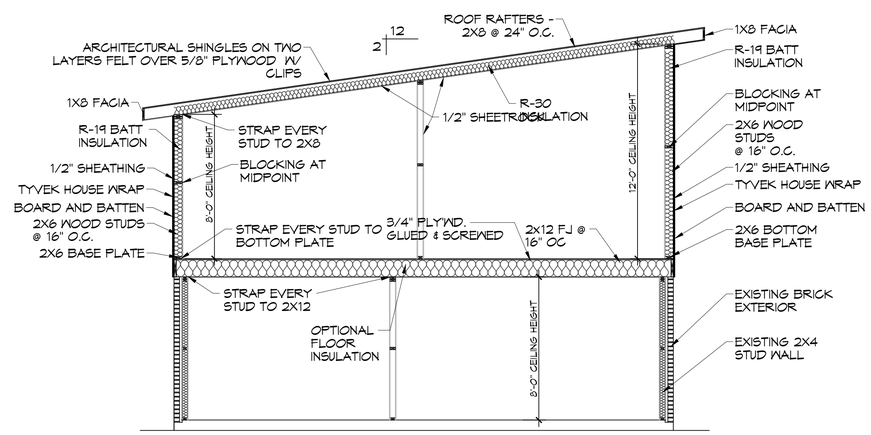

G
S103 S103
SECOND FLOOR FRAMING SECTION
SCALE: 1/2" = 1'-0"

DAMMON ENGINEERING, INC.
LOUISIANA & MISSISSIPPI
www.dammonengineering.com
info@dammonengineering.com
PH: 985.649.5832
Chief Engineer: Brian Mistich, PE
564 Southern Trail
Slidell, LA 70458

REVISIONS

#	DESCRIPTION	DATE

SEAL:

HOUSE FRAMING PLAN

JIMI SMITH

6336 PRATT DRIVE
NEW ORLEANS, LA 70122

DATE: 02-12-2025
JOB No:
CHECKED BY: BAM
DRAWN BY: CAD

The drawings, specifications and other documents prepared by Dammon Engineering, and copies thereof shall be the property of Dammon Engineering and shall not be used by any person except with the express permission of Dammon Engineering. The reproduction, alteration or use for any purpose other than that for which the work is intended is prohibited without the express written consent of Dammon Engineering. Any alteration or reproduction of a copyrighted document without written consent of Dammon Engineering is a violation of federal copyright laws and will be subject to prosecution.

SHEET TITLE:
SECOND FLOOR FRAMING PLAN AND CEILING JOIST PLAN AND SECTION

DRAWING NUMBER:
S103

SHEET No: 3 of 4

FILE NAME: J:\- Foundations or Structural Only\Jimi Smith Pratt Drive NOLA\Current Drawings\S103 - House Ceiling Joist Plan.dwg PLOT DATE & TIME: Wednesday, February 12, 2025 3:34:54 PM