ABBREVIATIONS

CB	= CATCH BASIN
CMP	= CORRUGATED METAL PIPE
COR	= CENTER OF ROAD
EOR	= EDGE OF ROAD
FM	= FORCE MAIN
INV	= INVERT
MH	= NEW SANITARY SEWER MANHOLE
RCP	= ROUND CORRUGATED PIPE
RCPA	= ROUND CORRUGATED PIPE-ARCH
ROW	= RIGHT OF WAY
SW	= SWALE

LEGEND

FM — FM	6" FORCE MAIN
SS	GRAVITY FED SEWER
	POWER POLE
S	SANITARY SEWER MAN HOLE
X	EXISTING ELEVATION
STA=0+00' / EL=101.1'	STATION # / ELEVATION

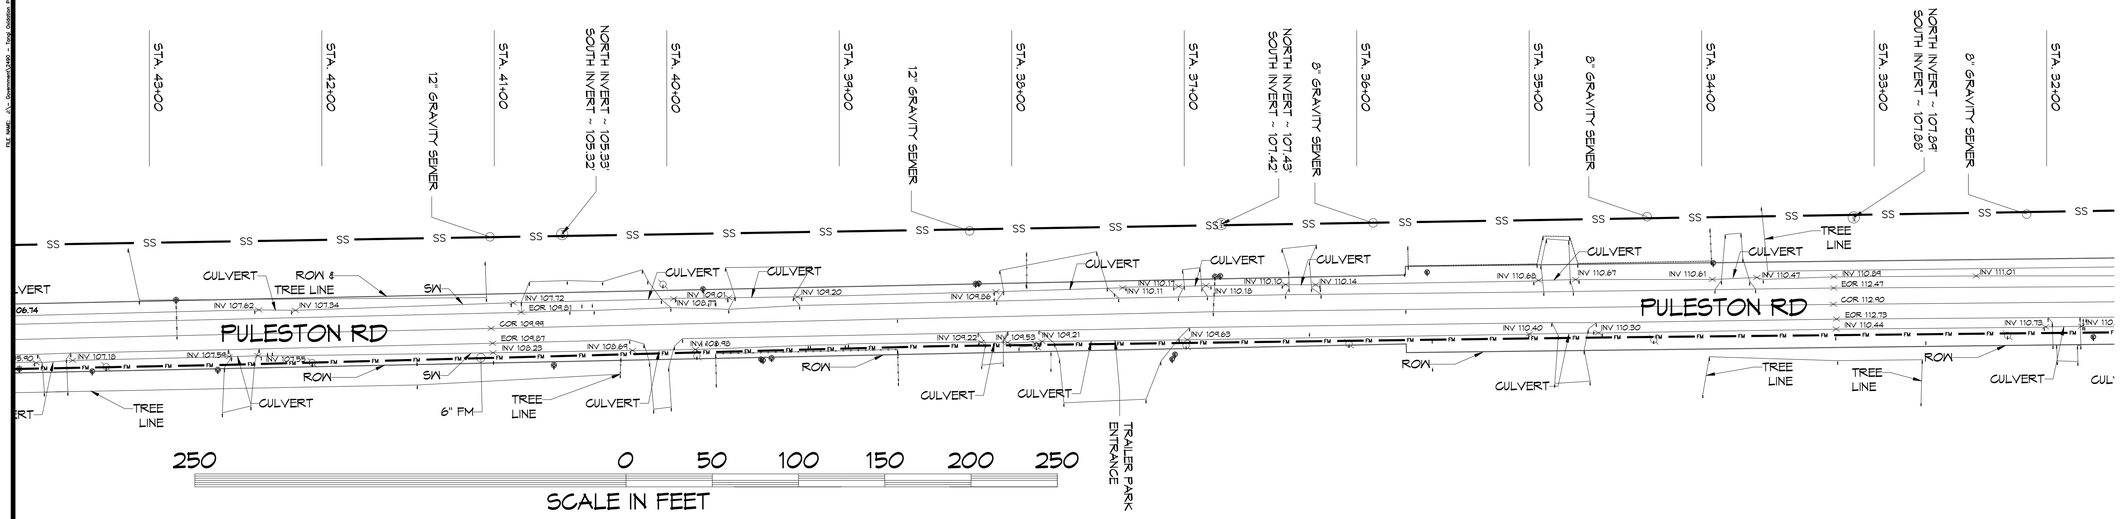

5 M101 M101 FORCE MAIN & GRAVITY SEWER PARTIAL SITE PLAN
1" = 40'

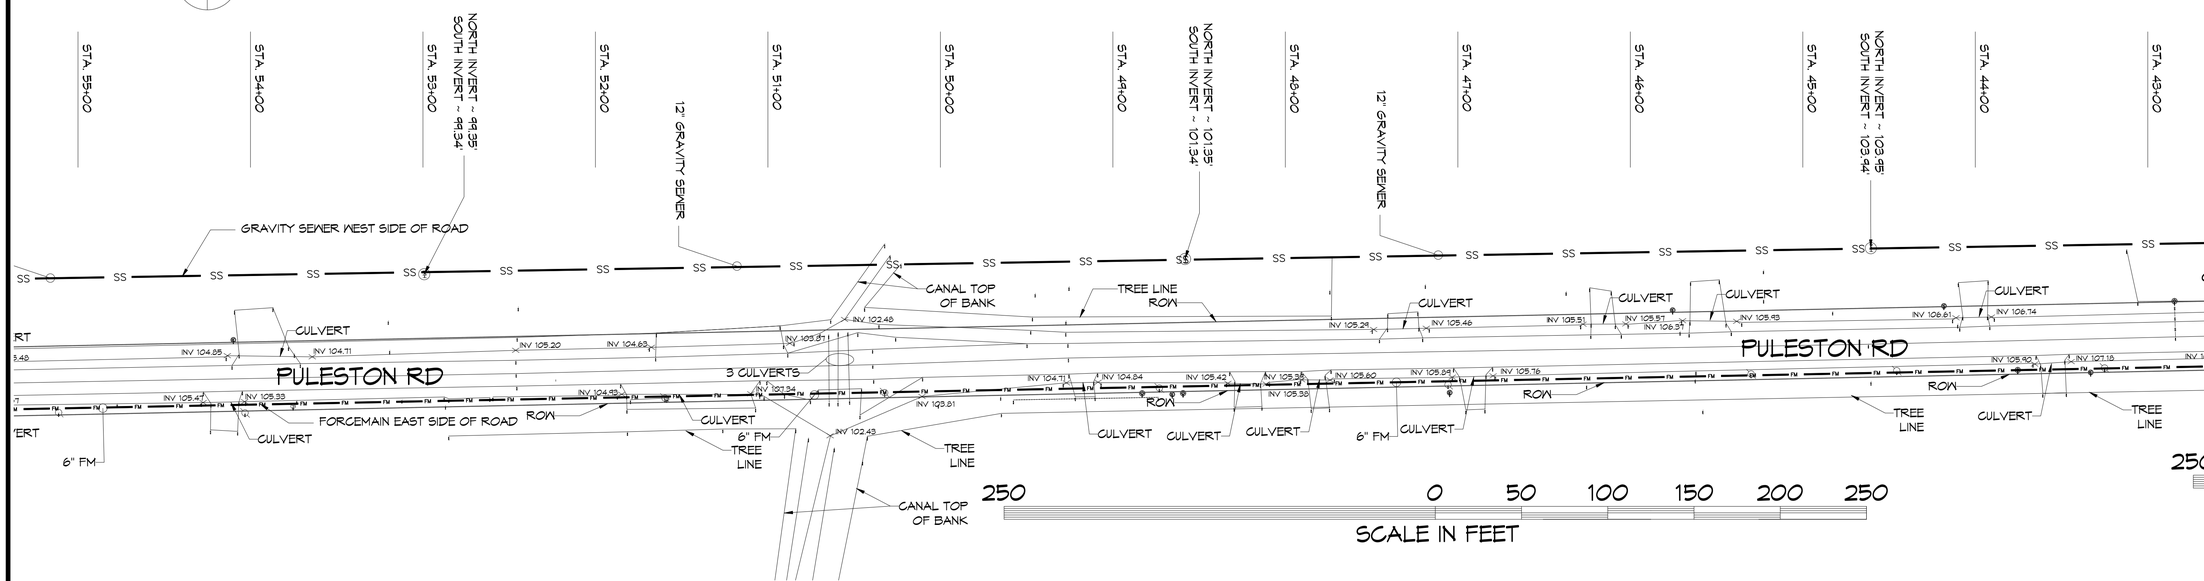

6 M101 M101 FORCE MAIN & GRAVITY SEWER PARTIAL SITE PLAN
1" = 40'

DAMMON ENGINEERING, INC.
LOUISIANA & MISSISSIPPI

www.dammonengineering.com
info@dammonengineering.com
PH: 985.649.5832

Chief Engineer: Brian Mistich, PE
554 Old Spanish Trail
Slidell, LA 70458

#	DESCRIPTION	DATE

REVISIONS

SEAL:

STATE OF LOUISIANA
BRIAN A. MISTICH
License No. 30187
PROFESSIONAL ENGINEER
6/26/2024

NEW FORCEMAIN
TANGIPAHOA PARISH LANDFILL
AMITE CITY, LA

JOB No: 2490
DATE: 5-3-2024
DRAWN BY: DPD
CHECKED BY: BM

THIS DOCUMENT IS PROPERTY OF DAMMON ENGINEERING, INC. AND IS NOT TO BE REPRODUCED OR TRANSFERRED TO OTHERS WITHOUT WRITTEN PERMISSION. THIS DOCUMENT MUST BE RETURNED UPON REQUEST. ALL REPRODUCTIONS MUST BE RETURNED UPON COMPLETION OF THE WORK. THIS DOCUMENT AND ALL REPRODUCTIONS SHALL NOT BE USED FOR ANY PURPOSE NOT SPECIFICALLY PERTAINING TO THIS PROJECT WITHOUT THE EXPRESS WRITTEN PERMISSION OF DAMMON ENGINEERING, INC. THE ACCEPTANCE OF THIS DOCUMENT OR ANY REPRODUCTION OF THIS DOCUMENT BY ANY PERSON, FIRM OR CORPORATION FOR ANY PURPOSE OTHER THAN FOR THE SPECIFIC PROJECT FOR WHICH IT WAS PREPARED IS WITHOUT THE EXPRESS WRITTEN PERMISSION OF DAMMON ENGINEERING, INC.

SHEET TITLE:
FORCE MAIN HWY 16

DRAWING NUMBER:
M101C

SHEET No: 3 of 7