ABBREVIATIONS

CB = CATCH BASIN
CMP = CORRUGATED METAL PIPE
COR = CENTER OF ROAD
EOR = EDGE OF ROAD
FM = FORCE MAIN
INV = INVERT
MH = NEW SANITARY SEWER MANHOLE
RCP = ROUND CORRUGATED PIPE
RCPA = ROUND CORRUGATED PIPE-ARCH
ROW = RIGHT OF WAY
SW = SWALE

LEGEND

—FM— —FM—	6" FORCE MAIN
—SS—	GRAVITY FED SEWER
	POWER POLE
Ⓢ	SANITARY SEWER MAN HOLE
X	EXISTING ELEVATION
STA=0+00' / EL=101.1'	STATION # / ELEVATION

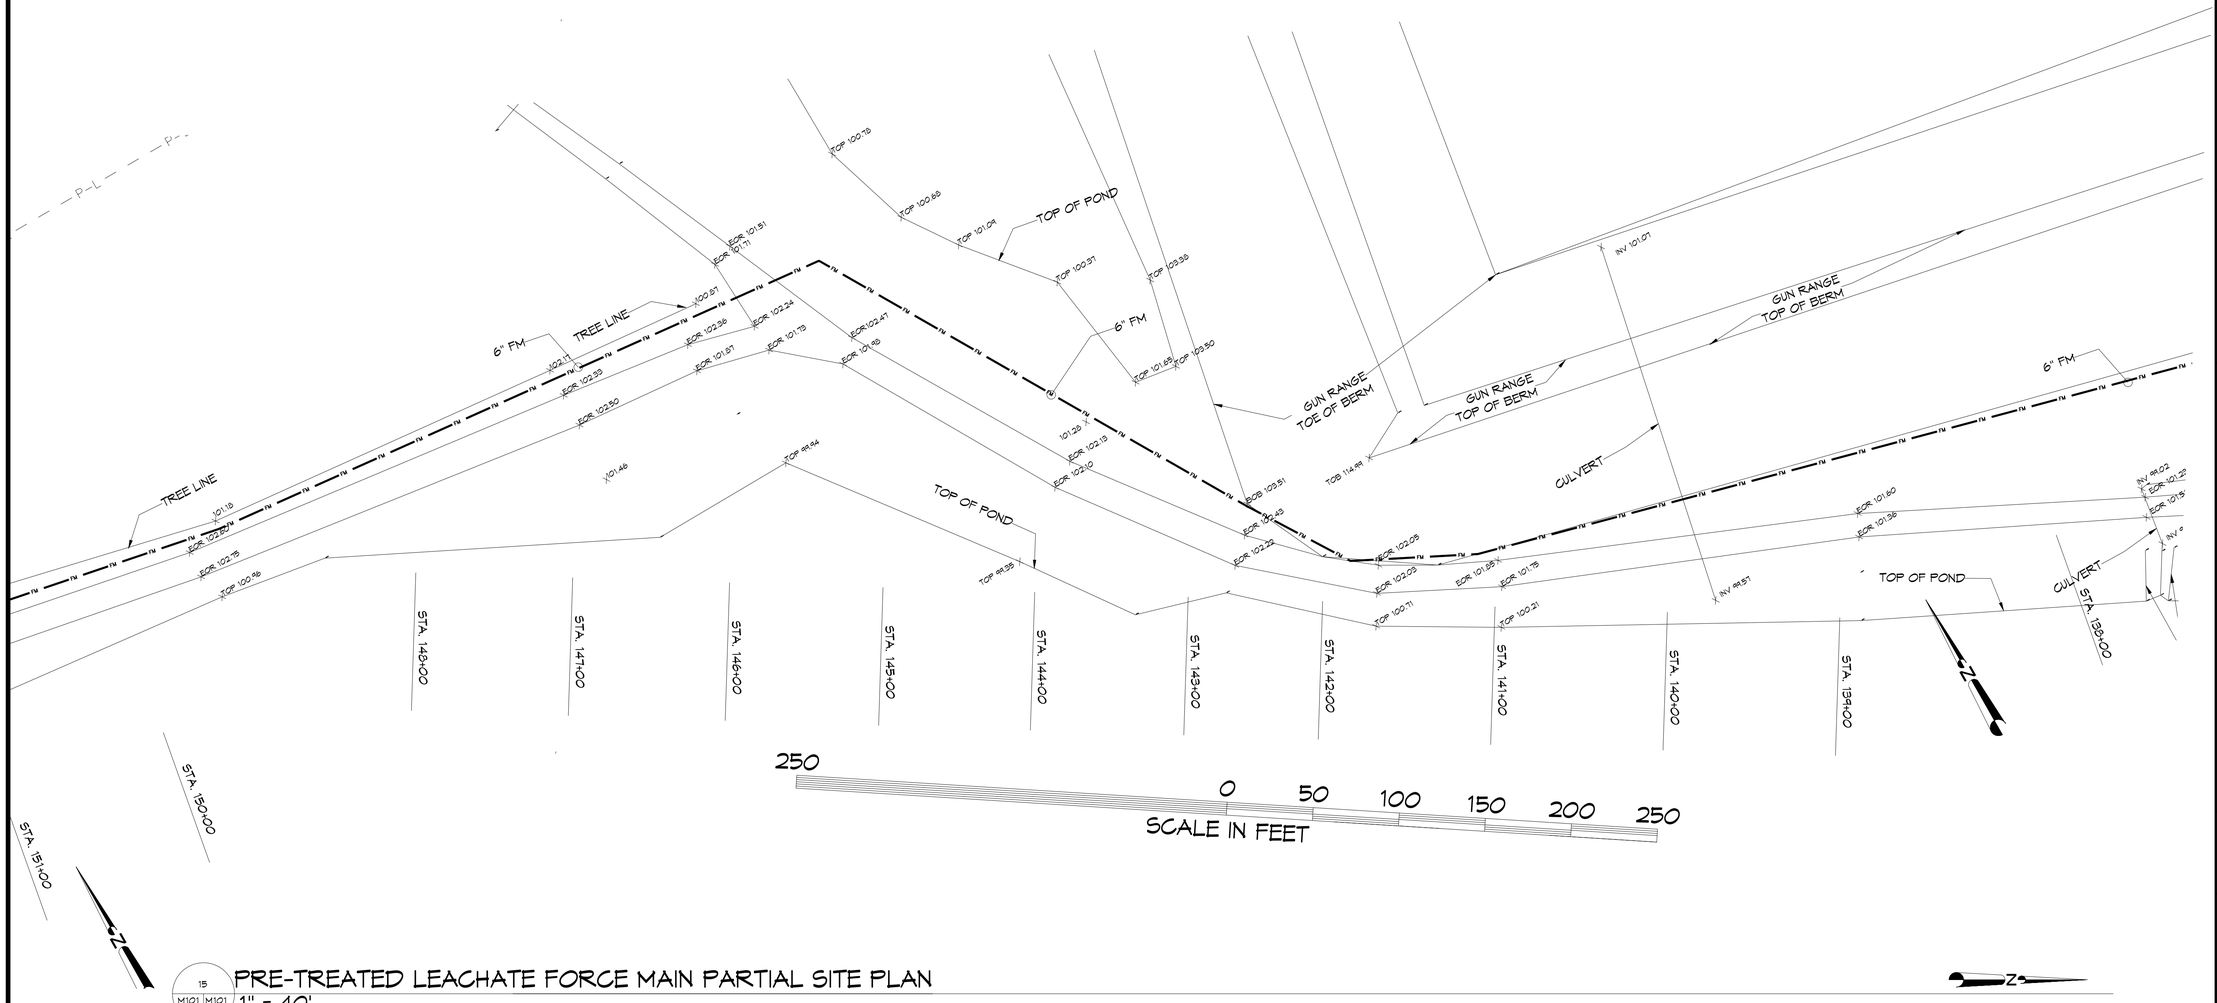

15 M101 M101

PRE-TREATED LEACHATE FORCE MAIN PARTIAL SITE PLAN

1" = 40'

DAMMON ENGINEERING, INC.
LOUISIANA & MISSISSIPPI

Chief Engineer: Brian Mistich, PE
554 Old Spanish Trail
Slidell, LA 70458

www.dammonengineering.com
info@dammonengineering.com
PH: 985.649.5832

REVISIONS

#	DESCRIPTION	DATE

SEAL:

STATE OF LOUISIANA
BRIAN A. MISTICH
License No. 30187
2/27/2025
PROFESSIONAL ENGINEER

NEW FORCEMAIN
TANGIPAHOA PARISH LANDFILL
AMITE CITY, LA

JOB No:	2490	DATE:	2-27-2025
DRAWN BY:	DPP	CHECKED BY:	BM

THIS DOCUMENT IS THE PROPERTY OF DAMMON ENGINEERING, INC. AND MAY BE REPRODUCED ONLY WITH THE WRITTEN PERMISSION OF DAMMON ENGINEERING, INC. THIS DOCUMENT, AND ALL DATA CONTAINED THEREIN, IS THE PROPERTY OF DAMMON ENGINEERING, INC. AND IS NOT TO BE REPRODUCED OR USED FOR ANY PURPOSE OTHER THAN THE PROJECT FOR WHICH IT WAS PREPARED WITHOUT THE WRITTEN PERMISSION OF DAMMON ENGINEERING, INC.

SHEET TITLE:
FORCE MAIN HWY 16

DRAWING NUMBER:

M1011

SHEET No: 3 of 7

FILE NAME: J:\2490 Tangipahoa Parish Landfill\Drawings\Civil\M-101 Force Main Site Plan.dwg PLOT DATE & TIME: Thursday, February 27, 2025 2:13:21 PM