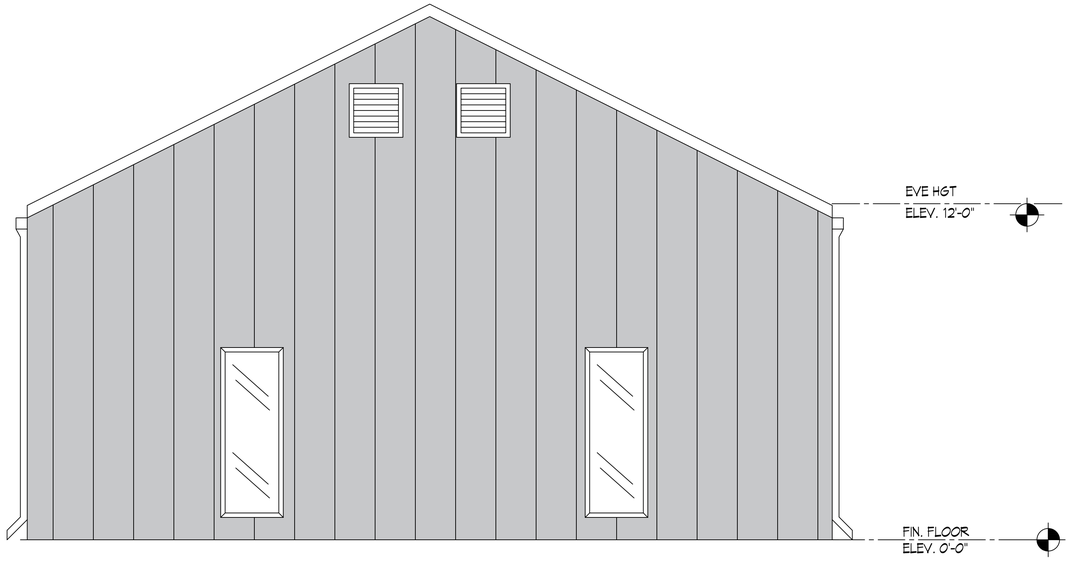

7 FRONT ELEVATION
SCALE: 3/8"=1'-0"

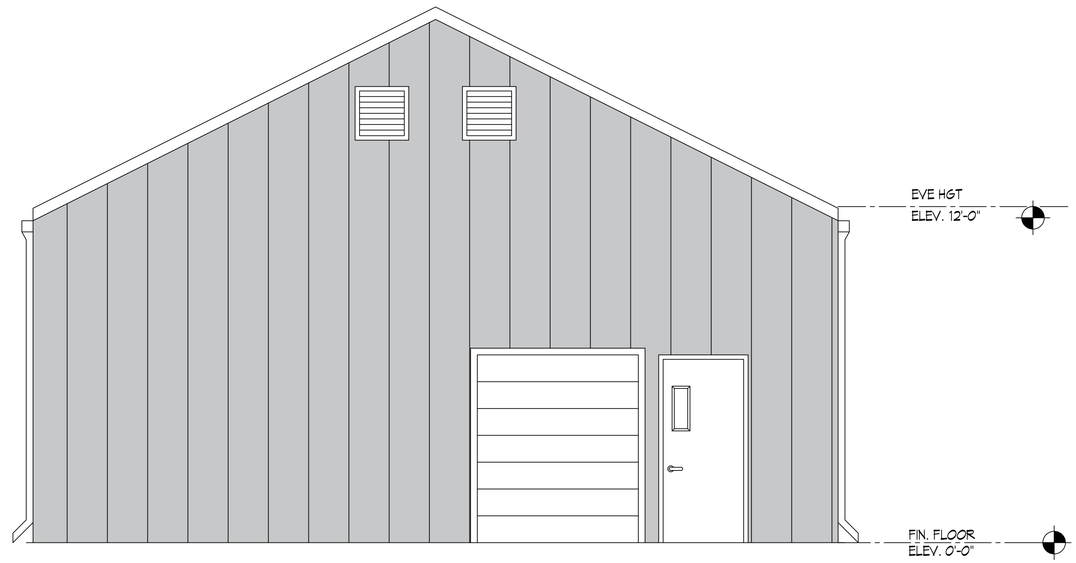

8 REAR ELEVATION
SCALE: 3/8"=1'-0"

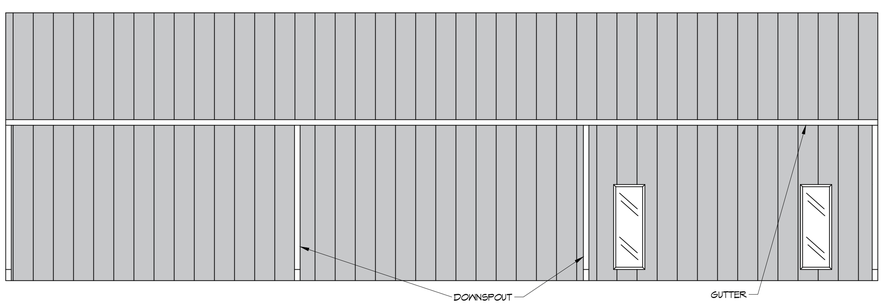

9 RIGHT SIDE ELEVATION
SCALE: 3/16"=1'-0"

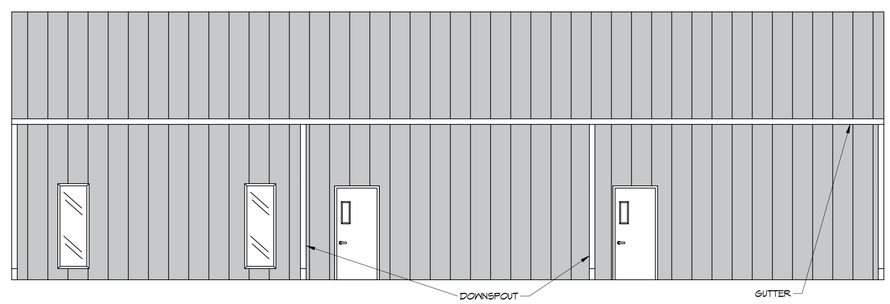

10 LEFT SIDE ELEVATION
SCALE: 3/16"=1'-0"

DAMMON ENGINEERING, INC.
LOUISIANA & MISSISSIPPI
www.dammonengineering.com
info@dammonengineering.com
PH: 985.649.5832
Chief Engineer: Brian Mistich, PE
5544 Cypress Trail
Slidell, LA 70458

REVISIONS

#	DESCRIPTION	DATE

SEAL:

NEW TRAINING FACILITY
ST. TAMMANY FIRE PROTECTION DISTRICT NO. 1
34100 S RANGE ROAD
SLIDELL, LA 70460

JOB No: 2430 | DATE: 03-12-2024
DRAWN BY: CCD | CHECKED BY: JMS

THIS DRAWING IS THE PROPERTY OF DAMMON ENGINEERING, INC. AND MUST BE RETURNED UPON REQUEST. ALL REPRODUCTIONS, COPIES OR ASSUMPTIONS OF DESIGN, DESIGN PRINCIPLES AND DESIGNS EXHIBITED HEREIN SHALL NOT BE USED WITHOUT WRITTEN CONSENT OF DAMMON ENGINEERING, INC. ANY REPRODUCTION OR PARTIAL REPRODUCTION OF THIS DRAWING WITHOUT WRITTEN CONSENT IS PROHIBITED. THE INFORMATION HEREIN IS THE PROPERTY OF DAMMON ENGINEERING, INC. AND WAS PREPARED FOR THE PROJECT SPECIFIED HEREIN. ANY OTHER USE OF THIS INFORMATION IS PROHIBITED.

SHEET TITLE:
EXTERIOR ELEVATIONS

DRAWING NUMBER:
A102

SHEET No: 6 of 3

FILE NAME: J:\+ Government\Second Training Facility\Drawings\Current Drawings\A102 - Exterior Elevations.dwg PLOT DATE & TIME: Monday, August 12, 2024 12:32:22 PM