FILE NAME: J:_Government\City Station #10\Drawings\Current Drawings\C101- Site Plan.dwg PLOT DATE & TIME: Wednesday, June 18, 2025, 11:01:11 PM

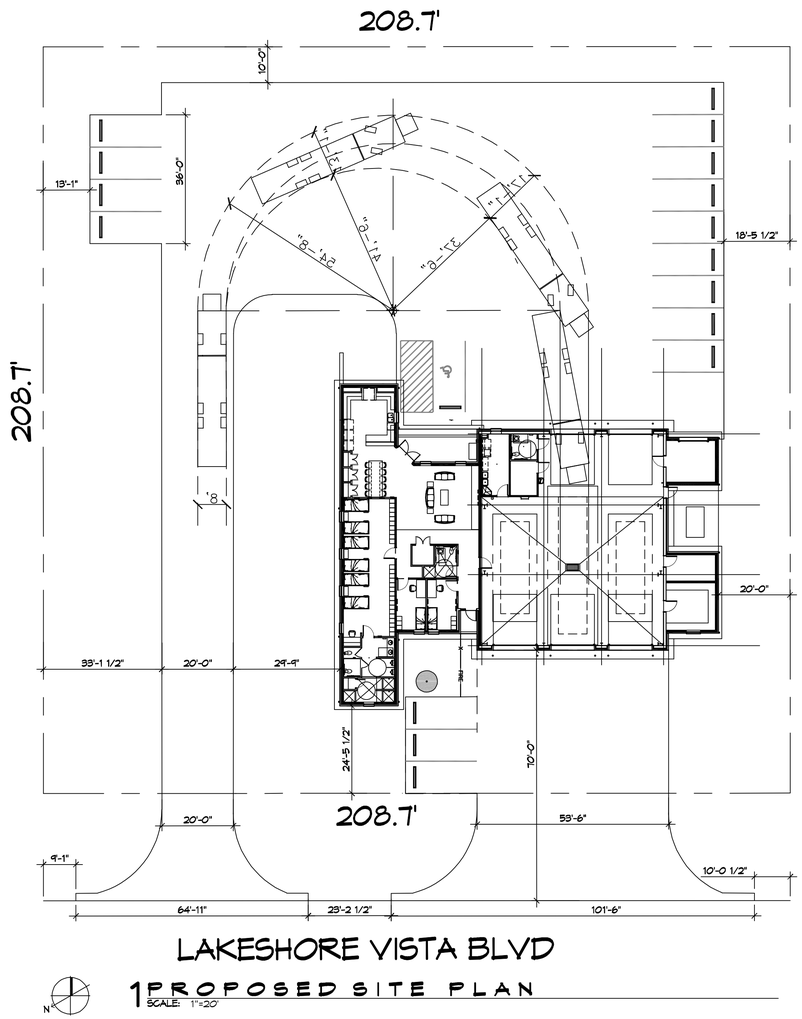

1 PROPOSED SITE PLAN
SCALE: 1"=20'

DAMMON ENGINEERING, INC.
LOUISIANA & MISSISSIPPI
www.dammonengineering.com
info@dammonengineering.com
PH: 985.649.5832
Chief Engineer: Brian Mistich, PE
55410 Spanish Trail
Slidell, LA 70458

REVISIONS

#	DESCRIPTION	DATE

SEAL:

NEW FIRE STATION #10
ST. TAMMANY FIRE PROTECTION DISTRICT No. 1
LAKESHORE VISTA BLVD
SLIDELL, LA 70458

JOB No: ???? | DATE: 06-17-2025
DRAWN BY: CKD | CHECKED BY: CKD

All ideas, designs and arrangements indicated on these plans are and shall remain the property of Dammon Engineering, and shall not be used (in part or whole) on any other project without written permission. Visual contact with these plans shall constitute prima facie evidence of the acceptance of these restrictions. This plan is to have been prepared and developed within certain standards of care and skill ordinarily used by members of the engineering profession practicing under similar conditions at the same time and in the same locality.

SHEET TITLE:
PROPOSED SITE PLAN

DRAWING NUMBER:
C101

SHEET No: 1 of 1