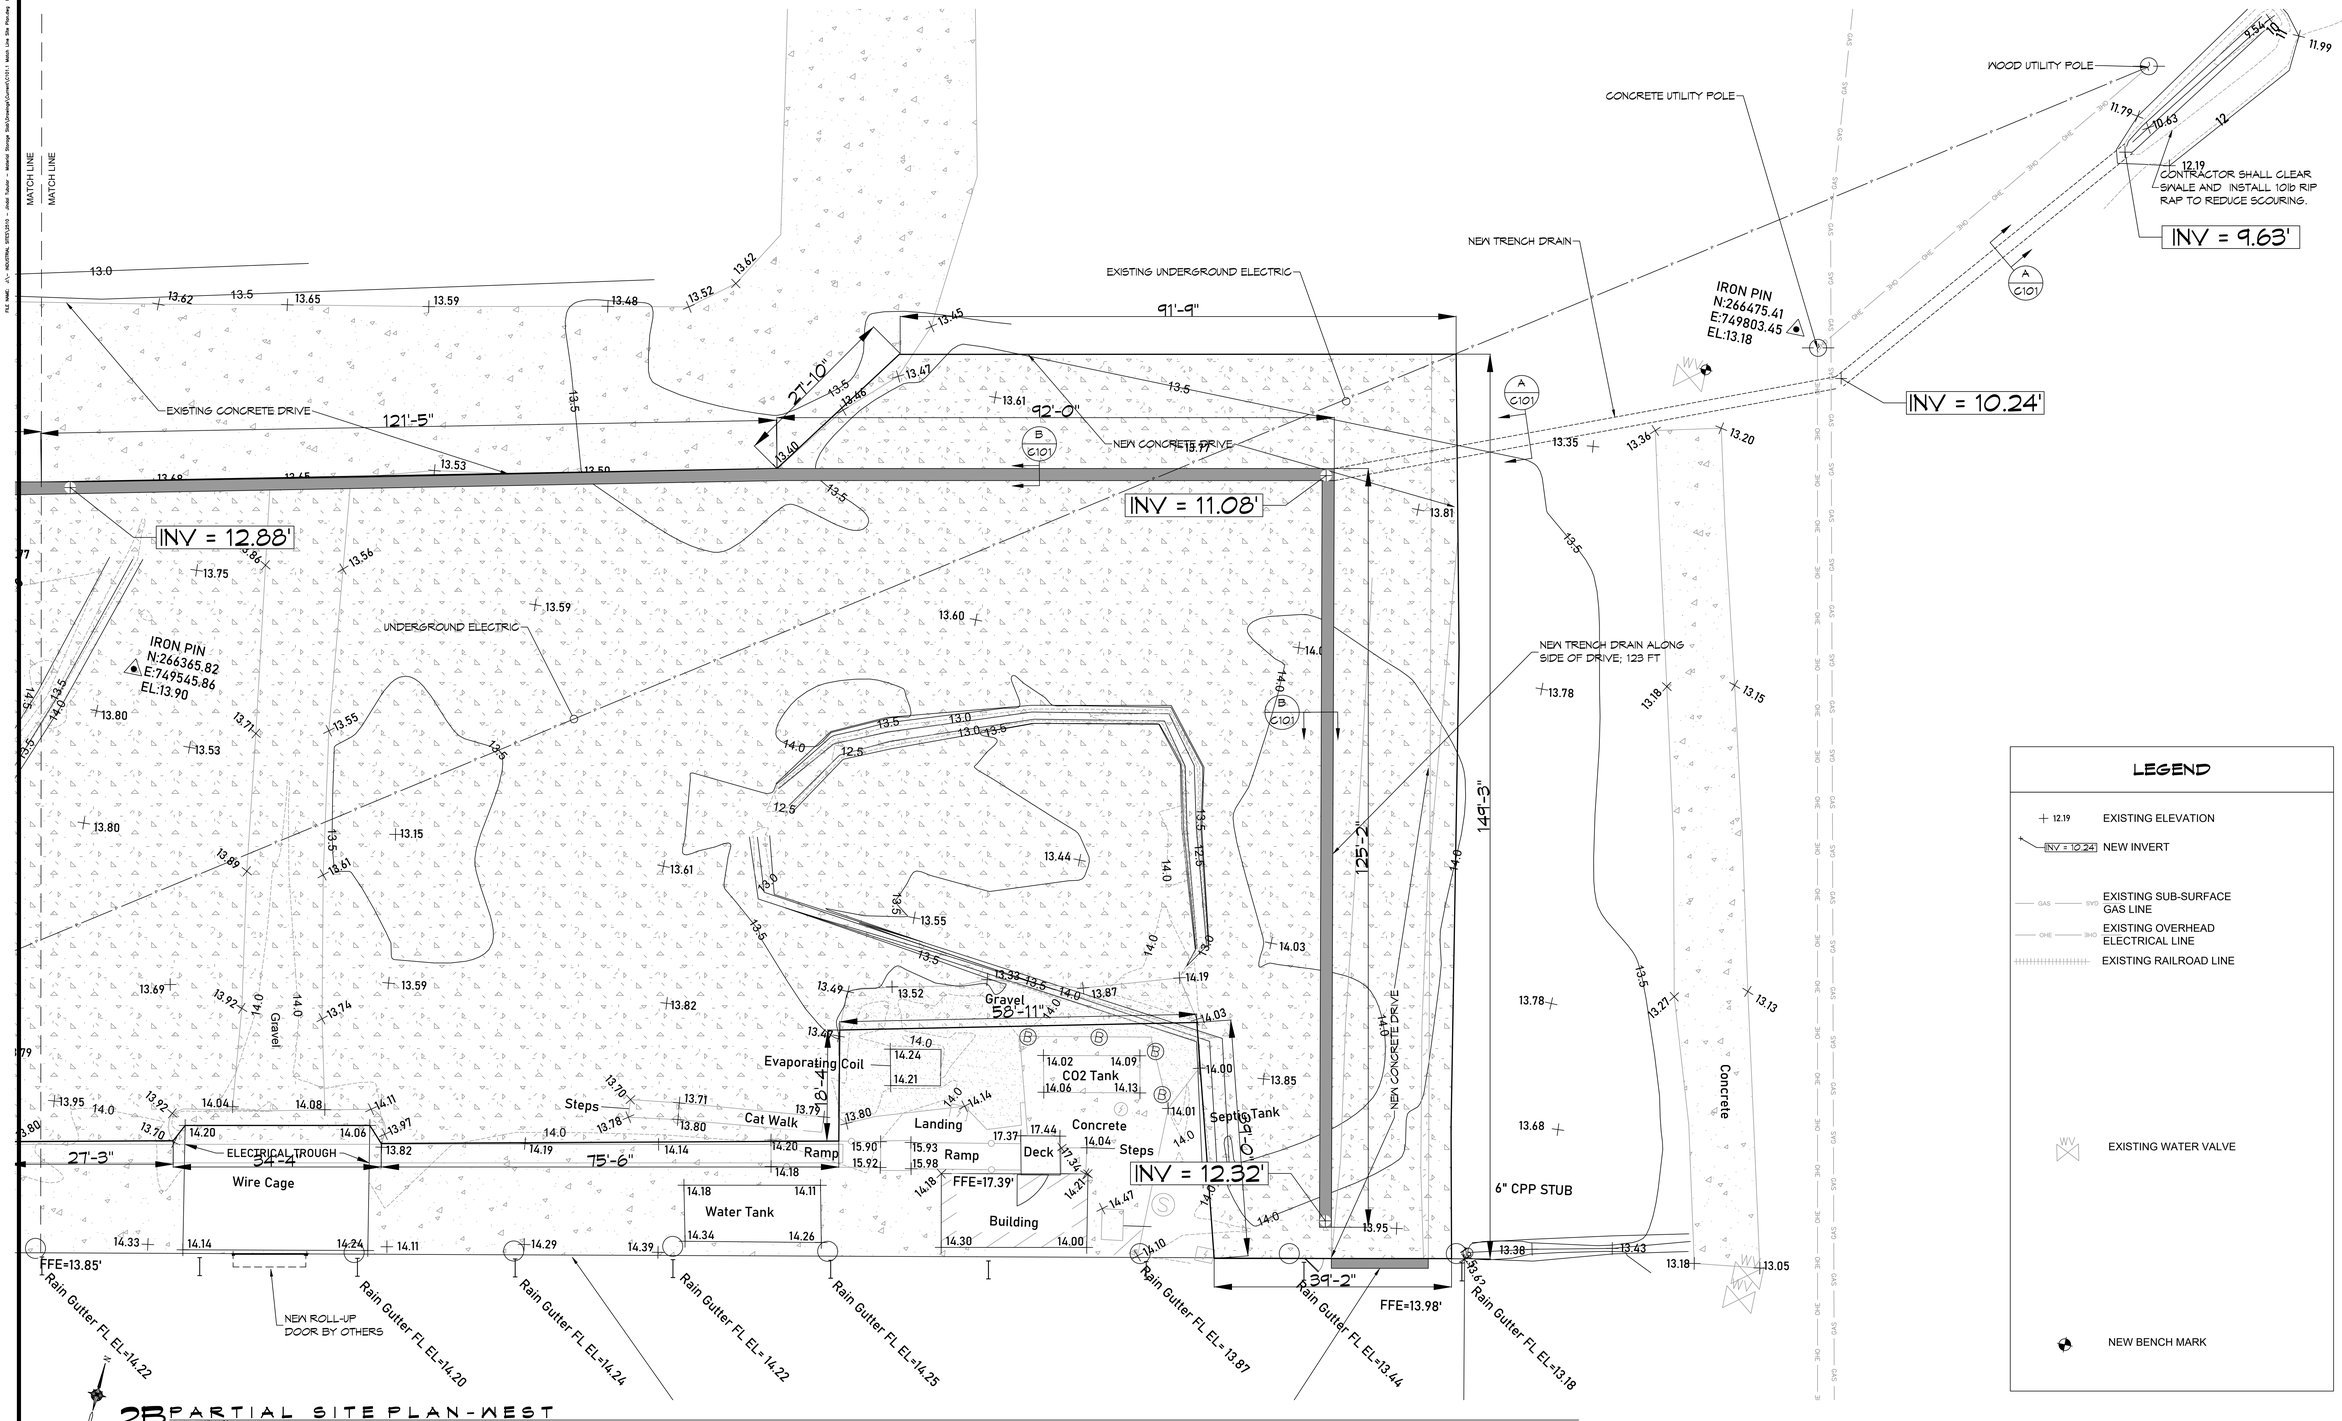

2B PARTIAL SITE PLAN-WEST
SCALE: 1"=10'

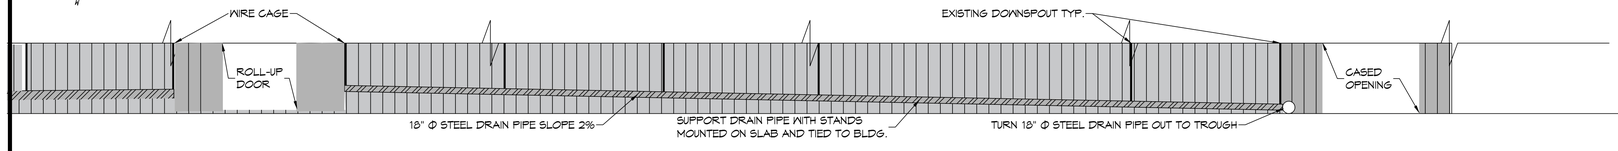

2B PARTIAL DOWNSPOUT DRAINAGE ELEVATION-WEST
SCALE: 1"=10'

LEGEND

+ 12.19	EXISTING ELEVATION
INV = 10.24	NEW INVERT
GAS SYS	EXISTING SUB-SURFACE GAS LINE
OHE SHO	EXISTING OVERHEAD ELECTRICAL LINE
	EXISTING RAILROAD LINE
WV	EXISTING WATER VALVE
	NEW BENCH MARK

DAMMON ENGINEERING, INC.
554 Old Spanish Trail Slidell, LA 70458 (985) 649-5832
www.dammonengineering.com
info@dammonengineering.com
PH: 985.649.5832
Chief Engineer: Brian Mistich, PE
554 Old Spanish Trail
Slidell, LA 70458

#	DESCRIPTION	DATE

REVISIONS

SEAL:

90% Review

MATERIAL STORAGE YARD
JINDAL TUBULAR USA
13092 SSA PLANE RD.
BAY ST. LOUIS, MS 39520

JOB No:	2510
DATE:	3/2/2025
DRAWN BY:	
CHECKED BY:	

THIS DRAWING IS THE PROPERTY OF DAMMON ENGINEERING, INC. AND MAY NOT BE REPRODUCED OR USED FOR OTHER PROJECTS WITHOUT WRITTEN PERMISSION.

SHEET TITLE:
PARTIAL SITE PLAN - WEST

DRAWING NUMBER:
C101.2

SHEET No: 1 of 1