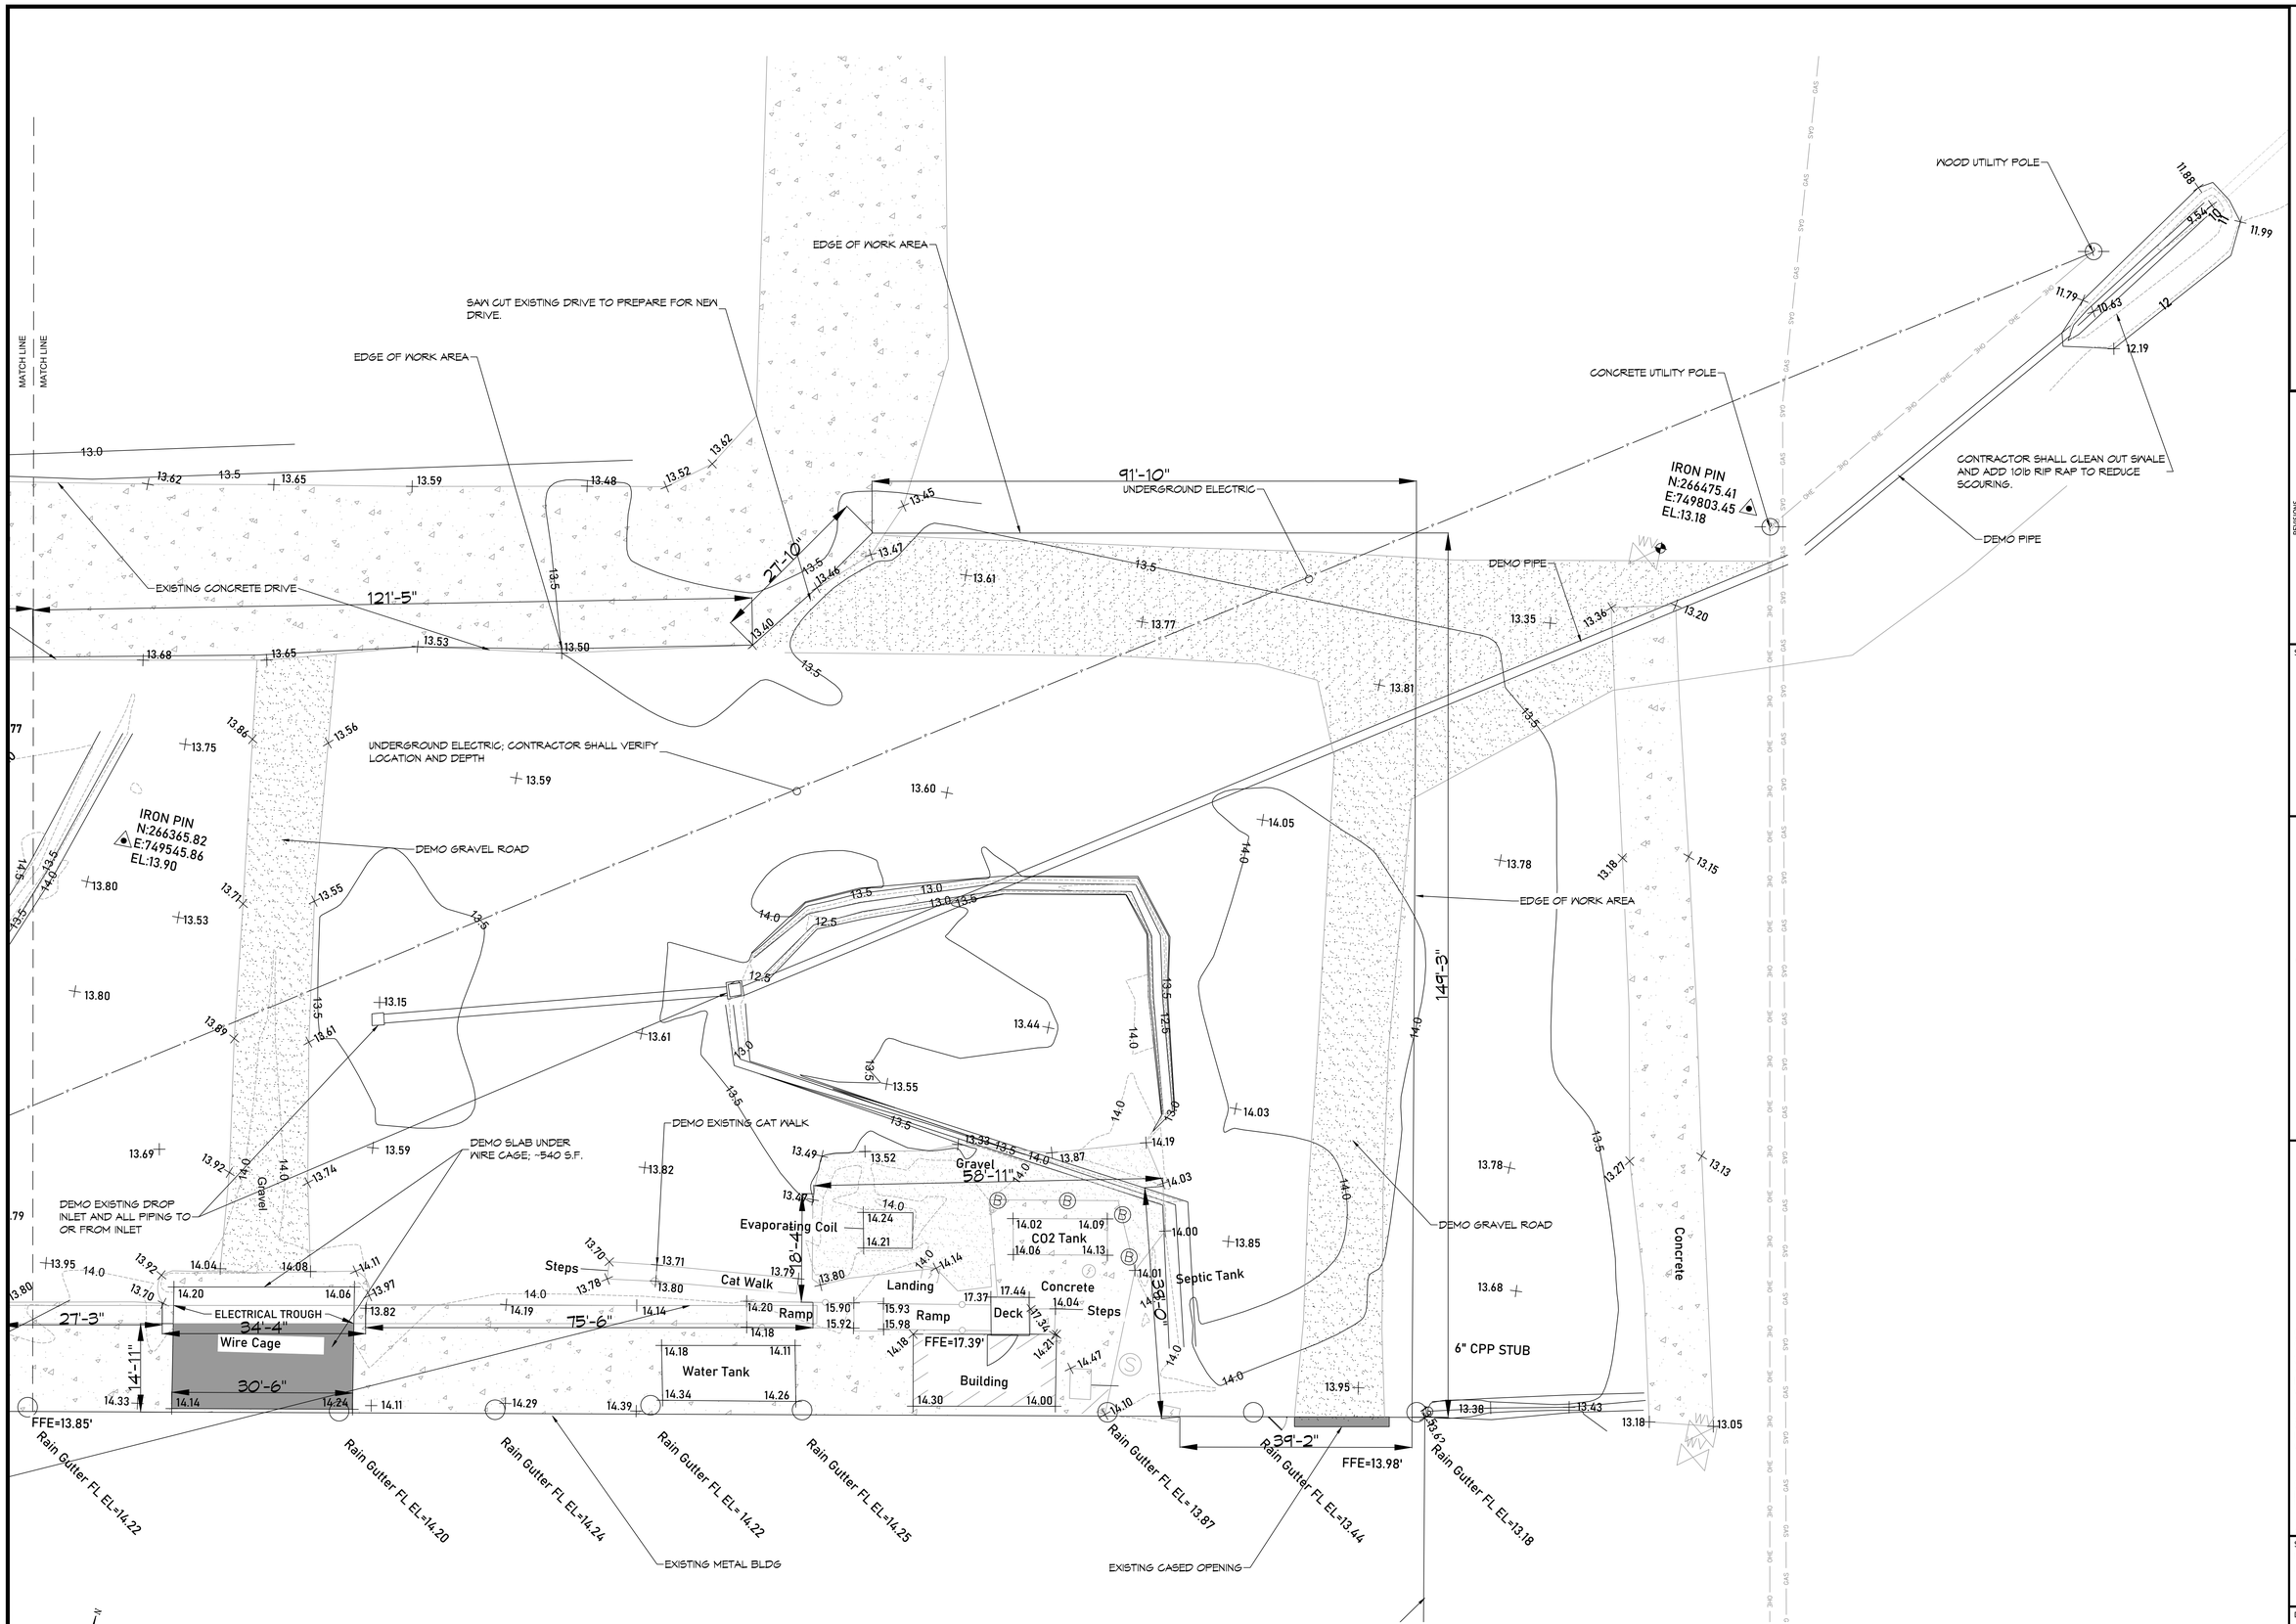

2 PARTIAL SITE PLAN-WEST
SCALE: 1"=10'

DAMMON ENGINEERING, INC.
554 Old Spanish Trail Slidell, LA 70458 (985) 649-5832
www.dammonengineering.com
info@dammonengineering.com
PH: 985.649.5832

Chief Engineer: Brian Mistich, PE
554 Old Spanish Trail
Slidell, LA 70458

#	DESCRIPTION	DATE

REVISIONS

SEAL:

90% Review

MATERIAL STORAGE YARD
JINDAL TUBULAR USA
13012 SEA PLANE RD.
BAY ST. LOUIS, MS 39520

JOB No:	2510
DATE:	3/2/2025
DRAWN BY:	LB
CHECKED BY:	PDP

THIS DRAWING IS PROPERTY OF DAMMON ENGINEERING, INC. AND MUST BE RETURNED ON REQUEST. IT MUST NOT BE LOANED, REPRODUCED, OR SUBMITTED TO A THIRD PARTY WITHOUT WRITTEN PERMISSION. ALL DRAWINGS, SPECIFICATIONS, PLANS, REPORTS, PAPERS AND OTHER DOCUMENTS PREPARED BY DAMMON ENGINEERING, INC. ARE INSTRUMENTS OF SERVICE IN RESPECT OF THE PROJECT FOR WHICH THEY WERE PREPARED. THEY ARE NOT TO BE USED FOR ANY OTHER PROJECT.

SHEET TITLE:
PARTIAL DEMO PLAN - WEST

DRAWING NUMBER:
D101.2

SHEET No: 1 of 1