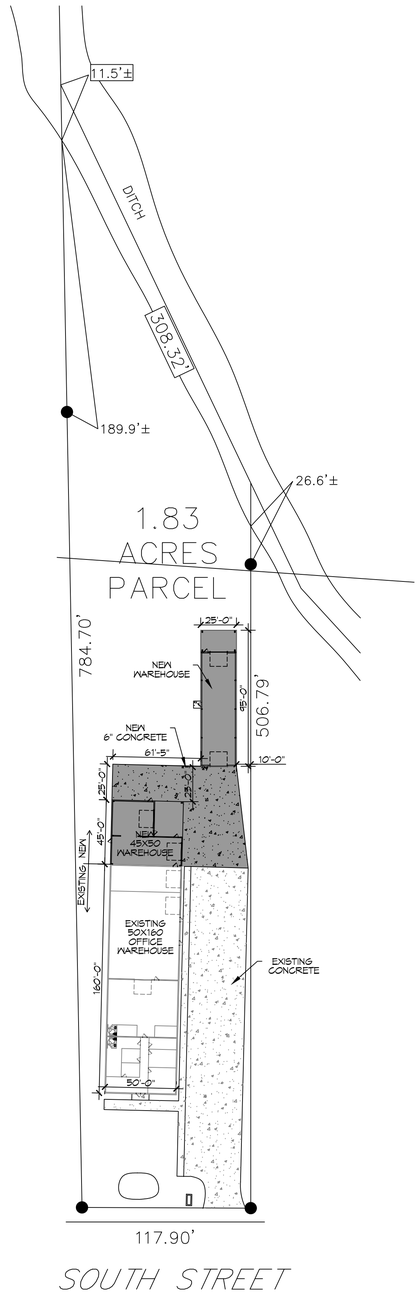

1 PROPOSED SITE PLAN
SCALE: 1" = 50'-0"

PLANNING

ZONED I-3 HEAVY INDUSTRIAL

FLOOD ZONE

FLOOD ZONE "C" BASE FLOOD ELEVATION N/A

BUILDING ELEVATION

EXISTING NATURAL GRADE ELEVATION = 16.0'
FINISHED FLOOR ELEVATION = 16.5'

BUILDING

EXISTING BUILDING SQUARE FOOTAGE 8,000
ADDITION OF WAREHOUSE SQUARE FOOTAGE 2250
NEW WAREHOUSE SQUARE FOOTAGE 2375

DAMMON ENGINEERING, INC.
LOUISIANA & MISSISSIPPI
www.dammonengineering.com
info@dammonengineering.com
PH: 985.649.5832
Chief Engineer: Brian Mistich, PE
554 Old Spanish Trail
Slidell, LA 70458

REVISIONS

#	DESCRIPTION	DATE

SEAL:

NEW WAREHOUSE
SEC-SPECIALITY
SENHANCED
IMAGING
424 SOUTH STREET
SLIDELL, LA 70460

JOB No: 2496 | DATE: 05-13-2025
DRAWN BY: CKD | CHECKED BY: JMS

The above drawings and specifications, design and all arrangements represented thereon are and shall remain the property of Dammon Engineering, and no part thereof shall be used for any purpose other than the specific project for which they were prepared and developed. Dammon Engineering, Inc. Please contact with any errors, omissions or discrepancies you consider to be present in the drawings or specifications. Dammon Engineering, Inc. assumes no responsibility for any errors, omissions or discrepancies not reported to us.

SHEET TITLE:
SITE PLAN

DRAWING NUMBER:
C101

SHEET No: 2 of 8

FILE NAME: J:_Office Warehouse\2496 - 424 South Street Slidell\Dammon\Current Drawings\C101 - Site Plan.dwg PLOT DATE & TIME: Friday, May 16, 2025 12:57:05 PM