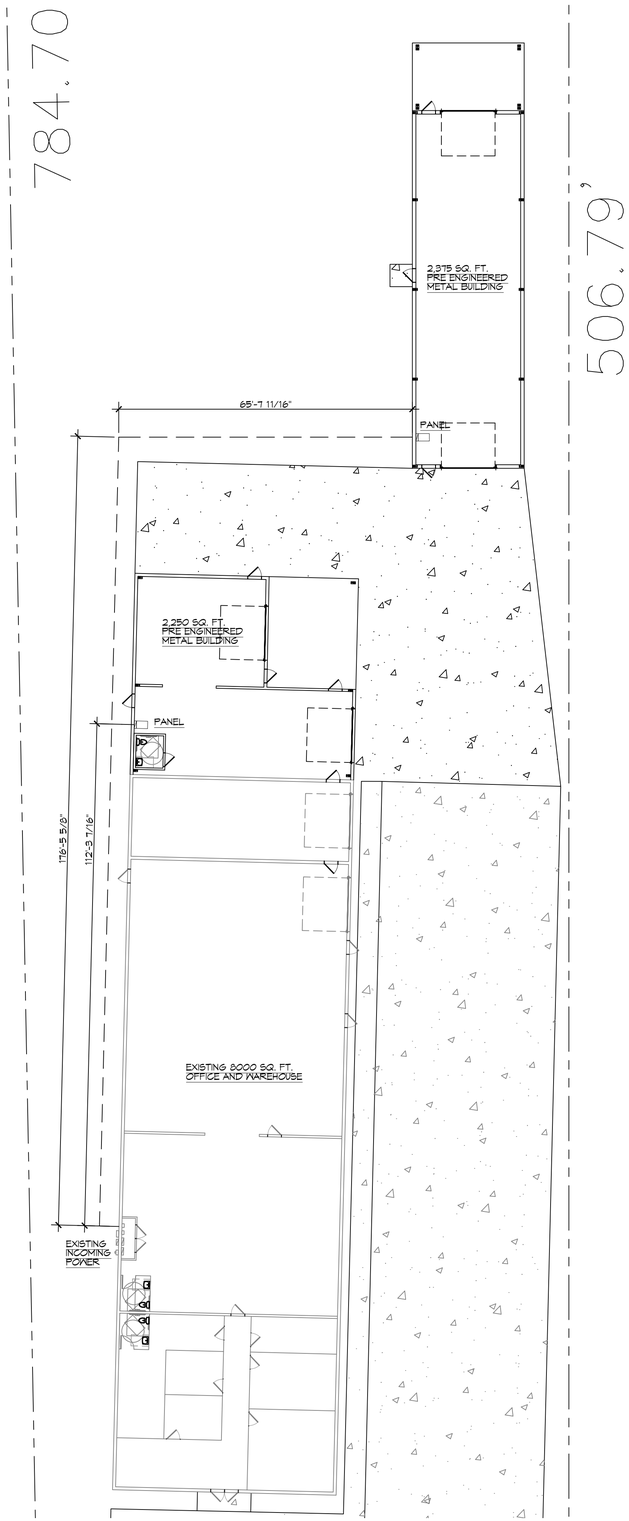

25 POWER LAYOUT
SCALE: 1/16"=1'-0"

26 ONE LINE DIAGRAM
SCALE: NTS

DAMMON
ENGINEERING, INC.
LOUISIANA & MISSISSIPPI
www.dammonengineering.com
info@dammonengineering.com
PH: 985.649.5821
Chief Engineer: Brian Mistich, PE
554 Old Spanish Trail
Slidell, LA 70458

REVISIONS

#	DESCRIPTION	DATE

SEAL:

NEW WAREHOUSE
SEC-SPECIALITY
ENHANCED
IMAGING
424 SOUTH STREET
SLIDELL, LA 70460

JOB No: 2489 | DATE: 07-24-2025
DRAWN BY: GKD | CHECKED BY: BAM

THIS DRAWING, SPECIFICATION, DESIGN, DIAGRAMS, & OTHER DOCUMENTS PREPARED BY DAMMON ENGINEERING, INC. ARE INSTRUMENTS OF SERVICE AND ARE THE PROPERTY OF DAMMON ENGINEERING, INC. REGARDLESS OF THE FORM OF THE DOCUMENT. THE REPRODUCTION, ALTERATION OR REPUBLISHING IN WHOLE OR IN PART, WITHOUT THE WRITTEN PERMISSION OF DAMMON ENGINEERING, INC. IS PROHIBITED. ANY REPRODUCTION, ALTERATION OR REPUBLISHING WITHOUT WRITTEN PERMISSION IS AT THE USER'S SOLE RISK AND WITHOUT LIABILITY OR LEGAL EXPOSURE TO DAMMON ENGINEERING, INC.

SHEET TITLE:
POWER PLAN

DRAWING NUMBER:
E103

SHEET No: 5 of 11