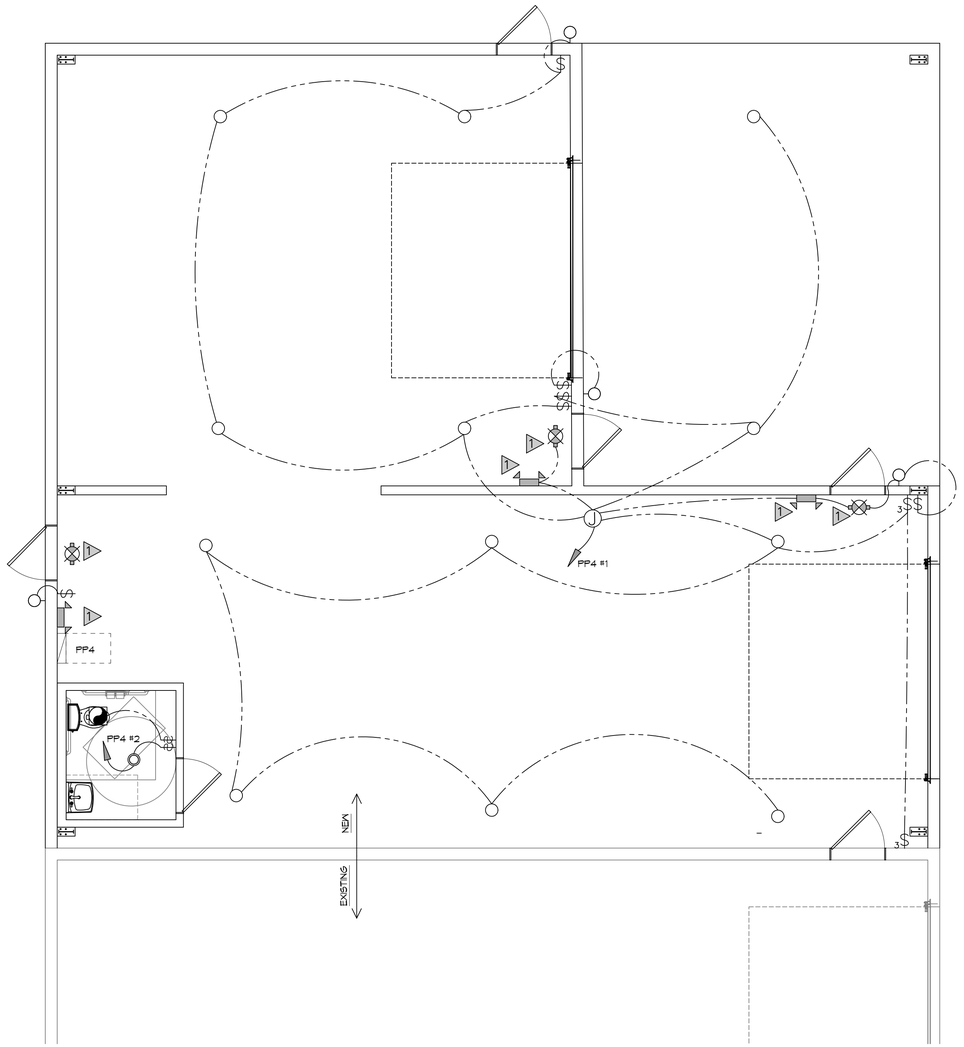

21 WAREHOUSE ADDITION LIGHTING
SCALE: 1/4"=1'0" PARTIAL PLAN

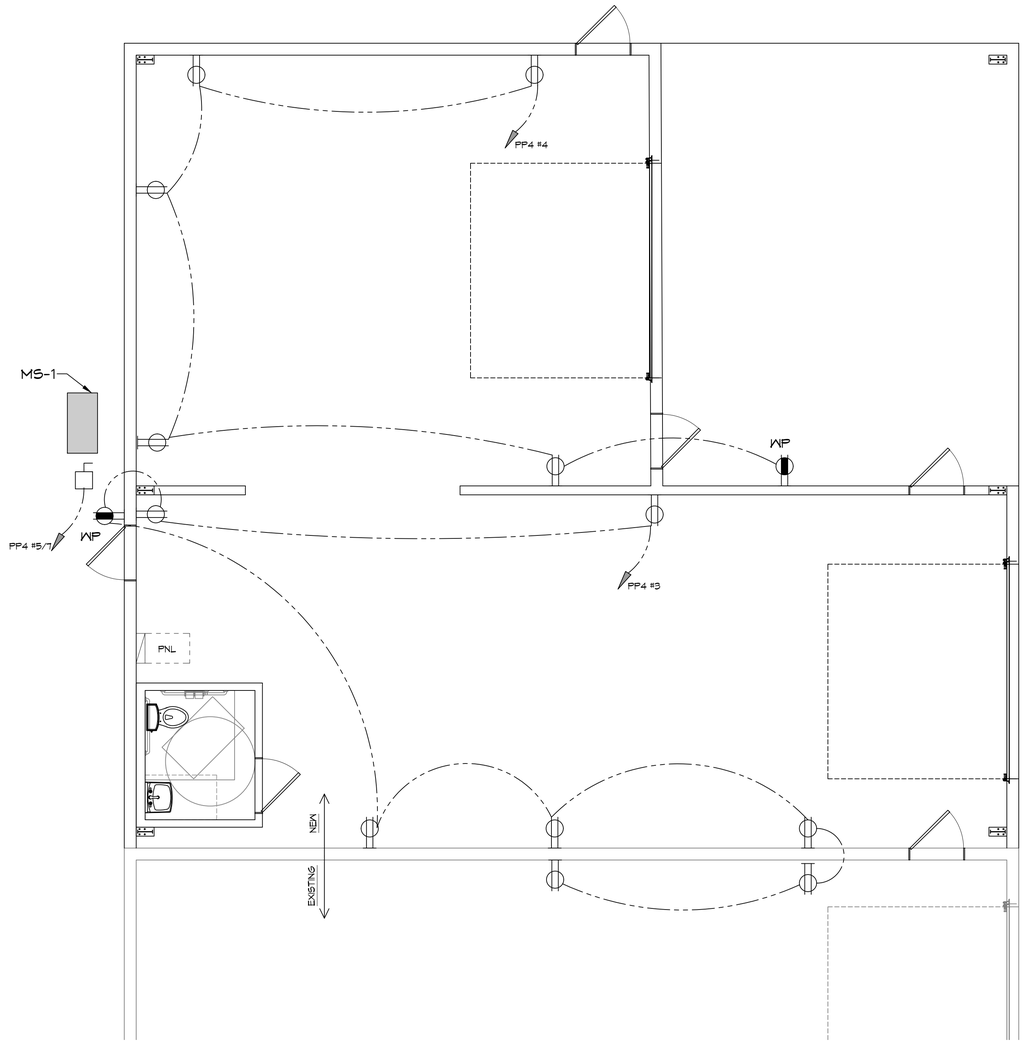

22 WAREHOUSE ADDITION POWER
SCALE: 1/4"=1'0" PARTIAL PLAN

DAMMON ENGINEERING, INC.
LOUISIANA & MISSISSIPPI
Chief Engineer: Brian Mistich, PE
554 Old Spanish Trail
Slidell, LA 70458
www.dammonengineering.com
info@dammonengineering.com
PH: 985.649.5832

#	DESCRIPTION	DATE

REVISIONS

SEAL:

NEW WAREHOUSE
SEC-SPECIALITY
ENHANCED
IMAGING

425 SOUTH STREET
SLIDELL, LA 70460

JOB No:	2490	DATE:	07-24-2025
DRAWN BY:	TNT	CHECKED BY:	CJD

The reuse of drawings and specifications, ideas, and designs incorporated herein, as an instrument of service, is prohibited without the express written consent of Dammon Engineering, and shall remain the property of Dammon Engineering. Reproduction of these documents without written consent shall be subject to a fee equal to twice the amount original compensation for the work represented by these documents, which has been agreed to by the parties hereto. Reuse without written consent by Dammon Engineering for other projects or for completion of this project by others shall be subject to a fee equal to twice the original compensation for the work represented by these documents, which has been agreed to by the parties hereto.

SHEET TITLE:
WAREHOUSE ADDITION
LIGHTING AND POWER

DRAWING NUMBER:

E101

FILE NAME: J:\+ Office Workspace\2490 - Big Stack 425 South Street Slidell\Drawings\Current Drawings\2490 - Power Lighting Plan.dwg PLOT DATE & TIME: Tuesday, August 5, 2025 10:24:54 AM