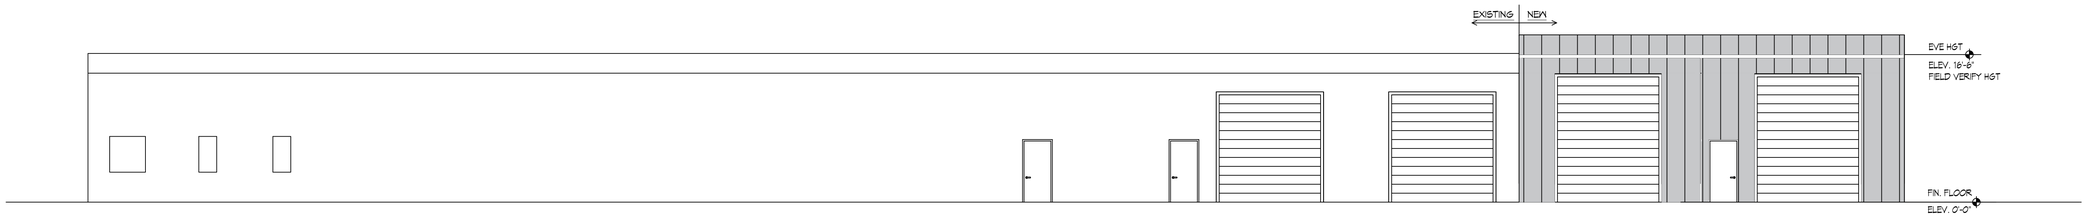

11 WAREHOUSE ADDITION RIGHT SIDE ELEVATION
SCALE: 1/8"=1'-0"

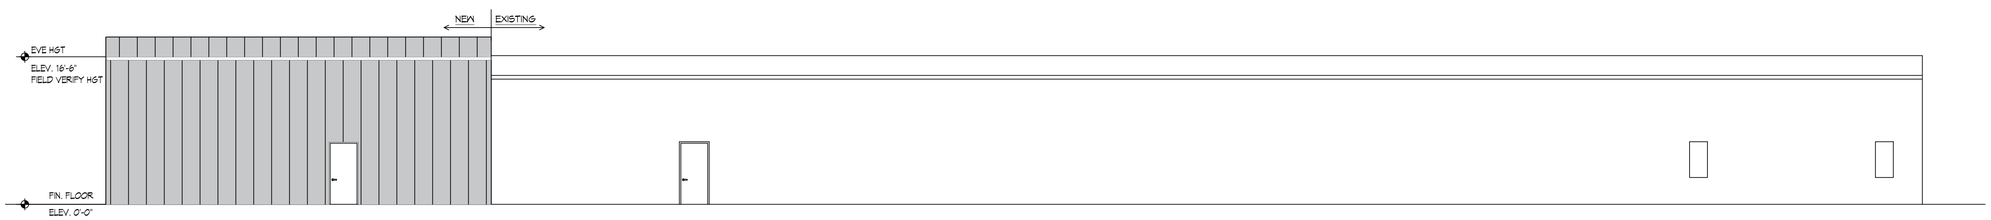

12 WAREHOUSE ADDITION LEFT SIDE ELEVATION
SCALE: 1/8"=1'-0"

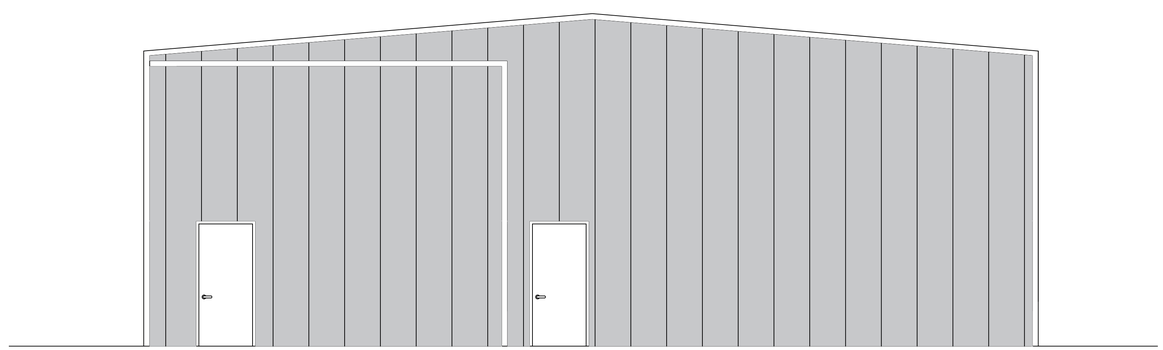

13 WAREHOUSE ADDITION REAR ELEVATION
SCALE: 1/4"=1'-0"

DAMMON ENGINEERING, INC.
LOUISIANA & MISSISSIPPI
www.dammonengineering.com
info@dammonengineering.com
PH: 985.649.5832
Chief Engineer: Brian Mistich, PE
5544 Highway 70 Suite 7
Slidell, LA 70458

REVISIONS

#	DESCRIPTION	DATE

SEAL:

NEW WAREHOUSES
J & Y INVESTMENTS LLC
421 SOUTH STREET
SLIDELL, LA 70460

JOB No:	24-48	DATE:	08-21-2025
DRAWN BY:	CAD	CHECKED BY:	JMS

THE INFORMATION CONTAINED ON THIS DRAWING IS THE SOLE PROPERTY OF DAMMON ENGINEERING, INC. ANY REPRODUCTION IN PART OR AS A WHOLE WITHOUT THE WRITTEN PERMISSION OF DAMMON ENGINEERING, INC. IS PROHIBITED.

SHEET TITLE:
WAREHOUSE ADDITION
EXTERIOR ELEVATIONS

DRAWING NUMBER:
A102

SHEET No: 7 of 16

FILE NAME: J:\- Office Resources\24-48 - Big Stone 421 South Street Slidell\Drawings\Current Drawings\A102 - Exterior Elevations.dwg PLOT DATE & TIME: Monday, August 25, 2025 3:28:18 AM