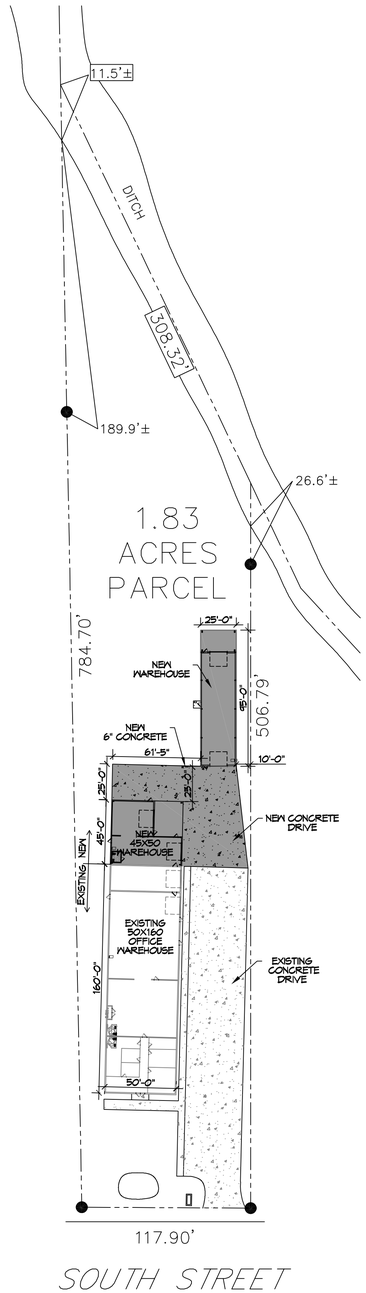

N

1 PROPOSED SITE PLAN

SCALE: 1" = 50'-0"

PLANNING

ZONED I-3 HEAVY INDUSTRIAL

FLOOD ZONE

FLOOD ZONE "C" BASE FLOOD ELEVATION N/A

BUILDING ELEVATION

EXISTING NATURAL GRADE ELEVATION = 16.0'
FINISHED FLOOR ELEVATION = 16.5'

BUILDING

EXISTING BUILDING SQUARE FOOTAGE 8,000
ADDITION OF WAREHOUSE SQUARE FOOTAGE 2250
NEW WAREHOUSE SQUARE FOOTAGE 2375

DAMMON ENGINEERING, INC.
LOUISIANA & MISSISSIPPI
www.dammonengineering.com
info@dammonengineering.com
PH: 985.649.5832

Chief Engineer: Brian Mistich, PE
554 Old Spanish Trail
Slidell, LA 70458

REVISIONS

#	DESCRIPTION	DATE

SEAL:

STATE OF LOUISIANA
BRIAN A. MISTICH
License No. 30187
PROFESSIONAL ENGINEER

NEW WAREHOUSES
SEC-SPECIALITY
ENHANCED
IMAGING

429 SOUTH STREET
SLIDELL, LA 70460

JOB No:	2496	DATE:	08-21-2025
DRAWN BY:	CKD	CHECKED BY:	JMS

The design, drawings and specifications, plans and arrangements, instrumental intangible or physical properties of Dammon Engineering, and no part thereof shall be used in any other work except by written agreement with Dammon Engineering. Reuse, copies and/or future alterations of specifications and/or plans without the written consent of Dammon Engineering, is a violation of the Louisiana Revised Statutes Title 37 Chapter 24 Section 1.

SHEET TITLE:
PROPOSED SITE PLAN

DRAWING NUMBER:
C101

SHEET No: 2 of 16

FILE NAME: J:_Office Warehouse\2496 - Big Mista 429 South Street Slidell\Drawings\Current Drawings\C101 - Site Plan.dwg PLOT DATE & TIME: Thursday, August 21, 2025 11:25:39 AM