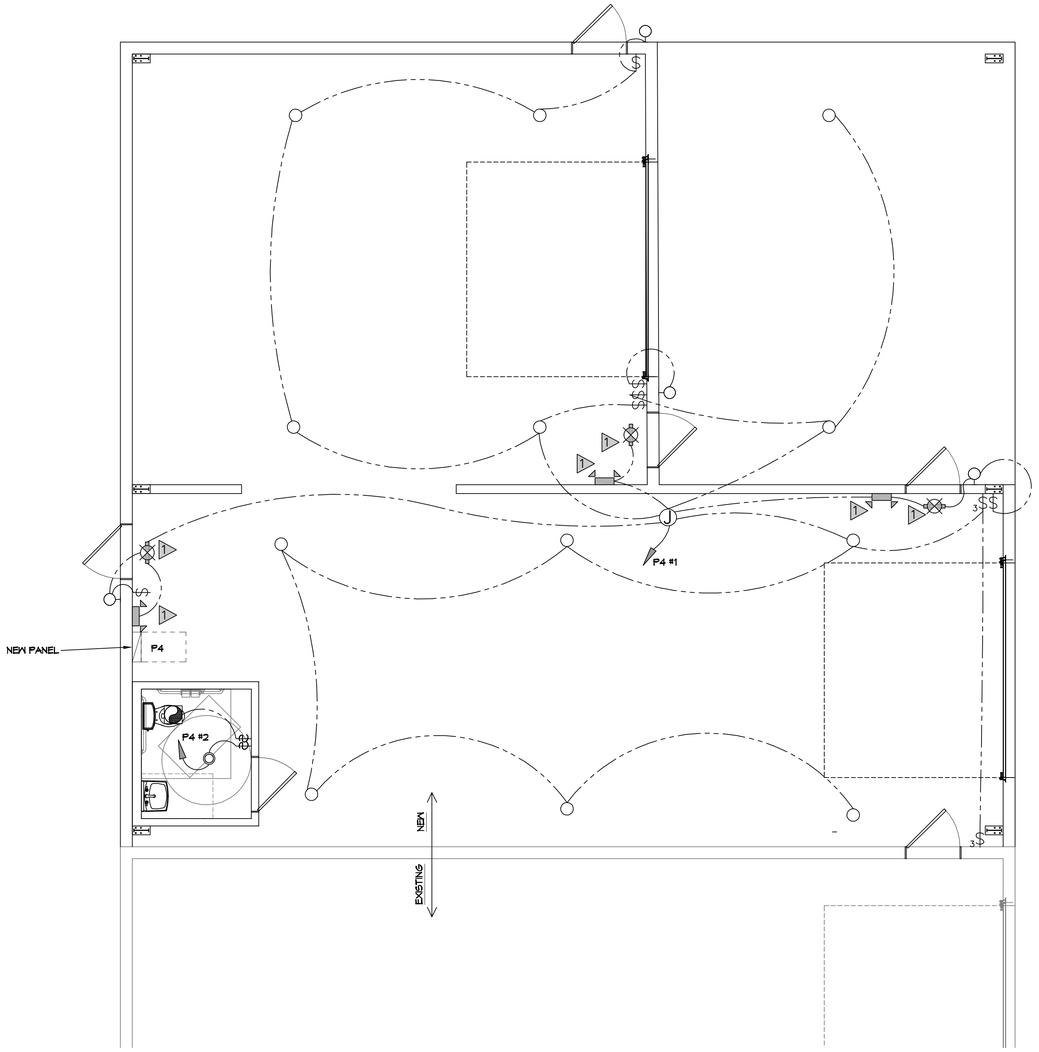

28 WAREHOUSE ADDITION LIGHTING

SCALE: 1/4"=1'0"

PARTIAL PLAN

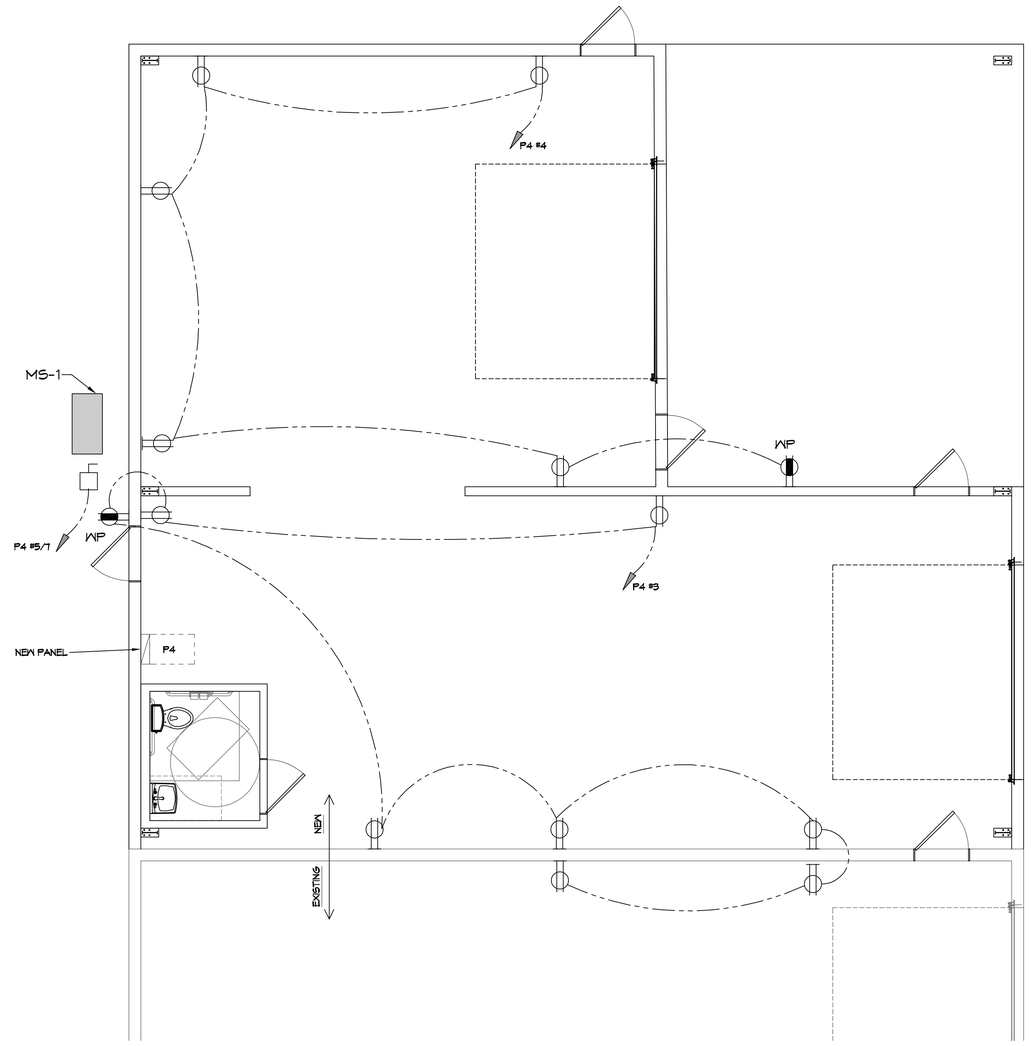

29 WAREHOUSE ADDITION POWER

SCALE: 1/4"=1'0"

PARTIAL PLAN

DAMMON ENGINEERING, INC.
LOUISIANA & MISSISSIPPI
Chief Engineer: Brian Mistich, PE
554 Old Spanish Trail
Slidell, LA 70458
www.dammonengineering.com
info@dammonengineering.com
PH: 985.649.5832

REVISIONS

#	DESCRIPTION	DATE

SEAL:

STATE OF LOUISIANA
BRIAN A. MISTICH
License No. 30187
PROFESSIONAL ENGINEER

NEW WAREHOUSES
SEC-SPECIALITY ENHANCED IMAGING
424 SOUTH STREET
SLIDELL, LA 70460

JOB No:	2448	DATE:	08-21-2025
DRAWN BY:	TNT	CHECKED BY:	CKD

This above drawings and specifications, designs and arrangements represented thereunder and all data contained in the property of Dammon Engineering, and no part thereof shall be used or reproduced without the written consent of Dammon Engineering. Please contact your nearest Dammon Engineering office for a copy of the Dammon Engineering "Terms and Conditions" or visit our website at www.dammonengineering.com

SHEET TITLE:
WAREHOUSE ADDITION LIGHTING AND POWER

DRAWING NUMBER:

E102

SHEET No: 12 of 16