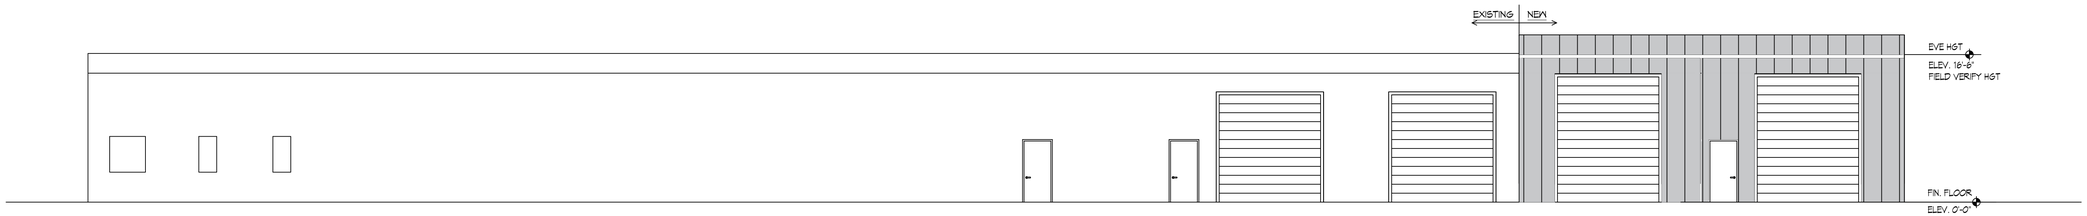

11 WAREHOUSE ADDITION RIGHT SIDE ELEVATION
SCALE: 1/8"=1'-0"

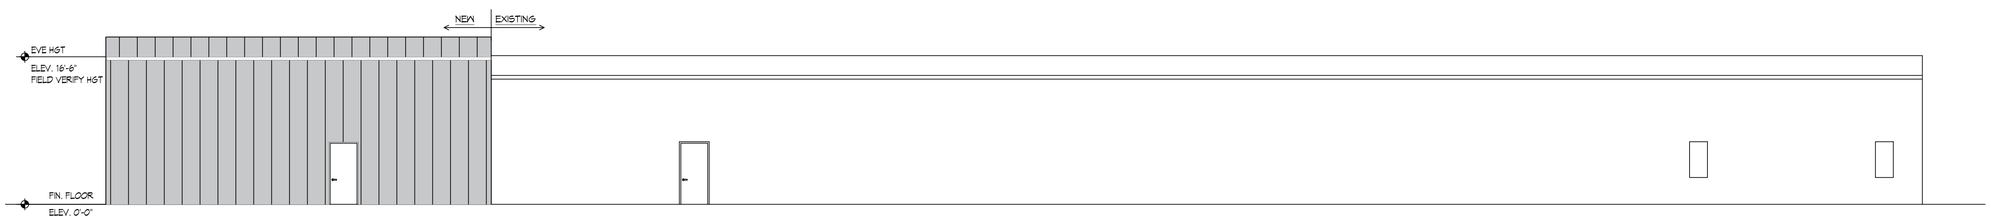

12 WAREHOUSE ADDITION LEFT SIDE ELEVATION
SCALE: 1/8"=1'-0"

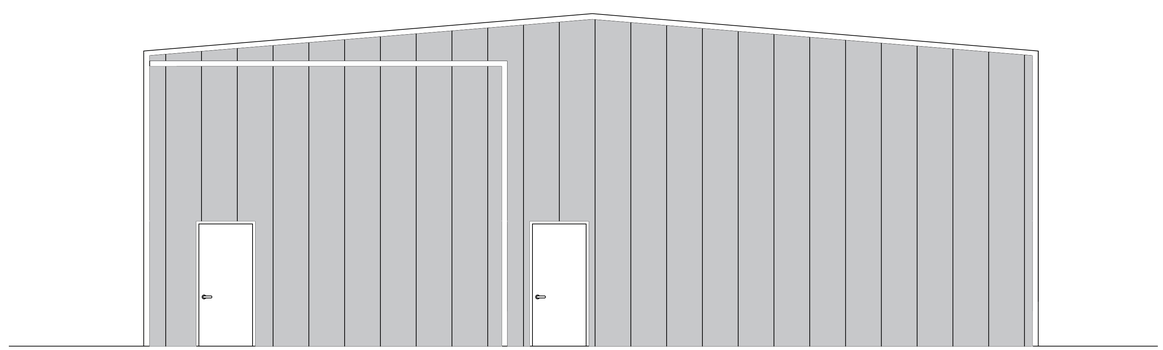

13 WAREHOUSE ADDITION REAR ELEVATION
SCALE: 1/4"=1'-0"

DAMMON ENGINEERING, INC.
LOUISIANA & MISSISSIPPI
www.dammonengineering.com
info@dammonengineering.com
PH: 985.649.5832
Chief Engineer: Brian Mistich, PE
5544 Highway 70 East
Slidell, LA 70458

REVISIONS

#	DESCRIPTION	DATE

SEAL:
STATE OF LOUISIANA
BRIAN A. MISTICH
License No. 30187
PROFESSIONAL ENGINEER

NEW WAREHOUSES
J & Y INVESTMENTS LLC
421 SOUTH STREET
SLIDELL, LA 70460

JOB No:	24-48	DATE:	08-21-2025
DRAWN BY:	CAD	CHECKED BY:	JMS

THIS DOCUMENT, INCLUDING ALL DRAWINGS, PLANS, SPECIFICATIONS, AND ELECTRONIC FILES, IS THE PROPERTY OF DAMMON ENGINEERING, INC. AND MUST BE RETURNED ON REQUEST. THIS DOCUMENT IS INTENDED FOR THE SPECIFIED PROJECT ONLY. IT IS NOT TO BE USED FOR OTHER PROJECTS, ADDITIONS TO THIS PROJECT, OR PROJECTS THAT HAVE BEEN PREPARED AND DEVELOPED WITHOUT WRITTEN CONSENT OF DAMMON ENGINEERING, INC. ANY REPRODUCTION OF THIS DOCUMENT WITHOUT WRITTEN CONSENT IS PROHIBITED.

SHEET TITLE:
WAREHOUSE ADDITION
EXTERIOR ELEVATIONS

DRAWING NUMBER:
A102

SHEET No: 7 of 16

FILE NAME: J:\- Office Warehouse\24-48 - By State 429 South Street Slidell\Drawings\Current Drawings\A102 - Exterior Elevations.dwg PLOT DATE & TIME: Tuesday, September 2, 2025 1:43:23 PM