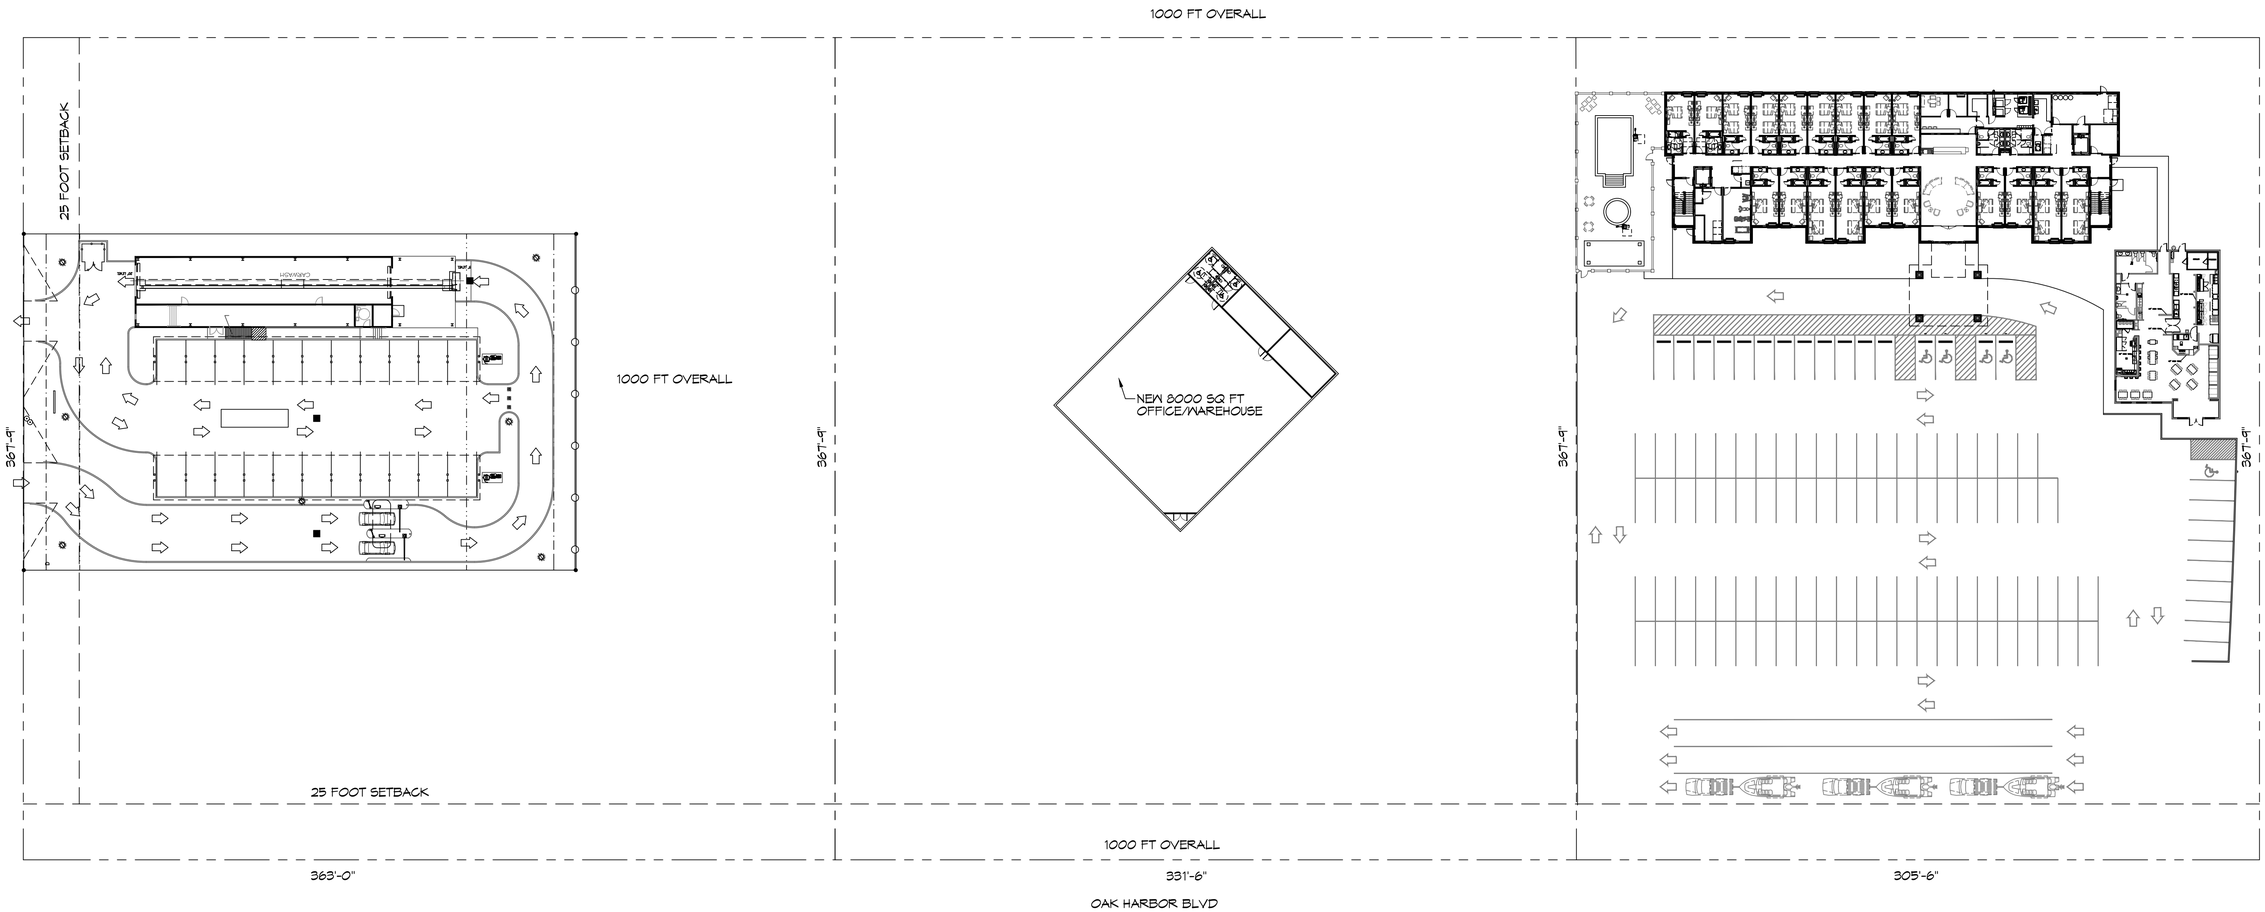

N

1 SITE PLAN
SCALE: 1/32" = 1'-0"

DAMMON ENGINEERING, INC.
LOUISIANA & MISSISSIPPI
www.dammonengineering.com
info@dammonengineering.com
PH: 985.649.5832
Chief Engineer: Brian Mistich, PE
554 Old Spanish Trail
Slidell, LA 70458

#	DESCRIPTION	DATE

REVISIONS

SEAL:

NEW CARWASH FIREWORKS AND HOTEL

EDWIN PEARSON

OAK HARBOR
SLIDELL, LA 70452

JOB No:		DATE:	04-29-2025
DRAWN BY:	CKD	CHECKED BY:	JMS

This drawing and all data contained thereon, displayed or represented, is the property of Dammon Engineering, and no part thereof shall be copied, disclosed to others, or used in connection with any work or project other than the specific project for which it has been prepared and delivered to Dammon Engineering. Visual contact with these drawings or any copies thereof constitutes acceptance of the foregoing restrictions and agreement by the recipient to protect the proprietary rights of Dammon Engineering.

SHEET TITLE:
SITE PLAN

DRAWING NUMBER:
C100

SHEET No: 1 of 1