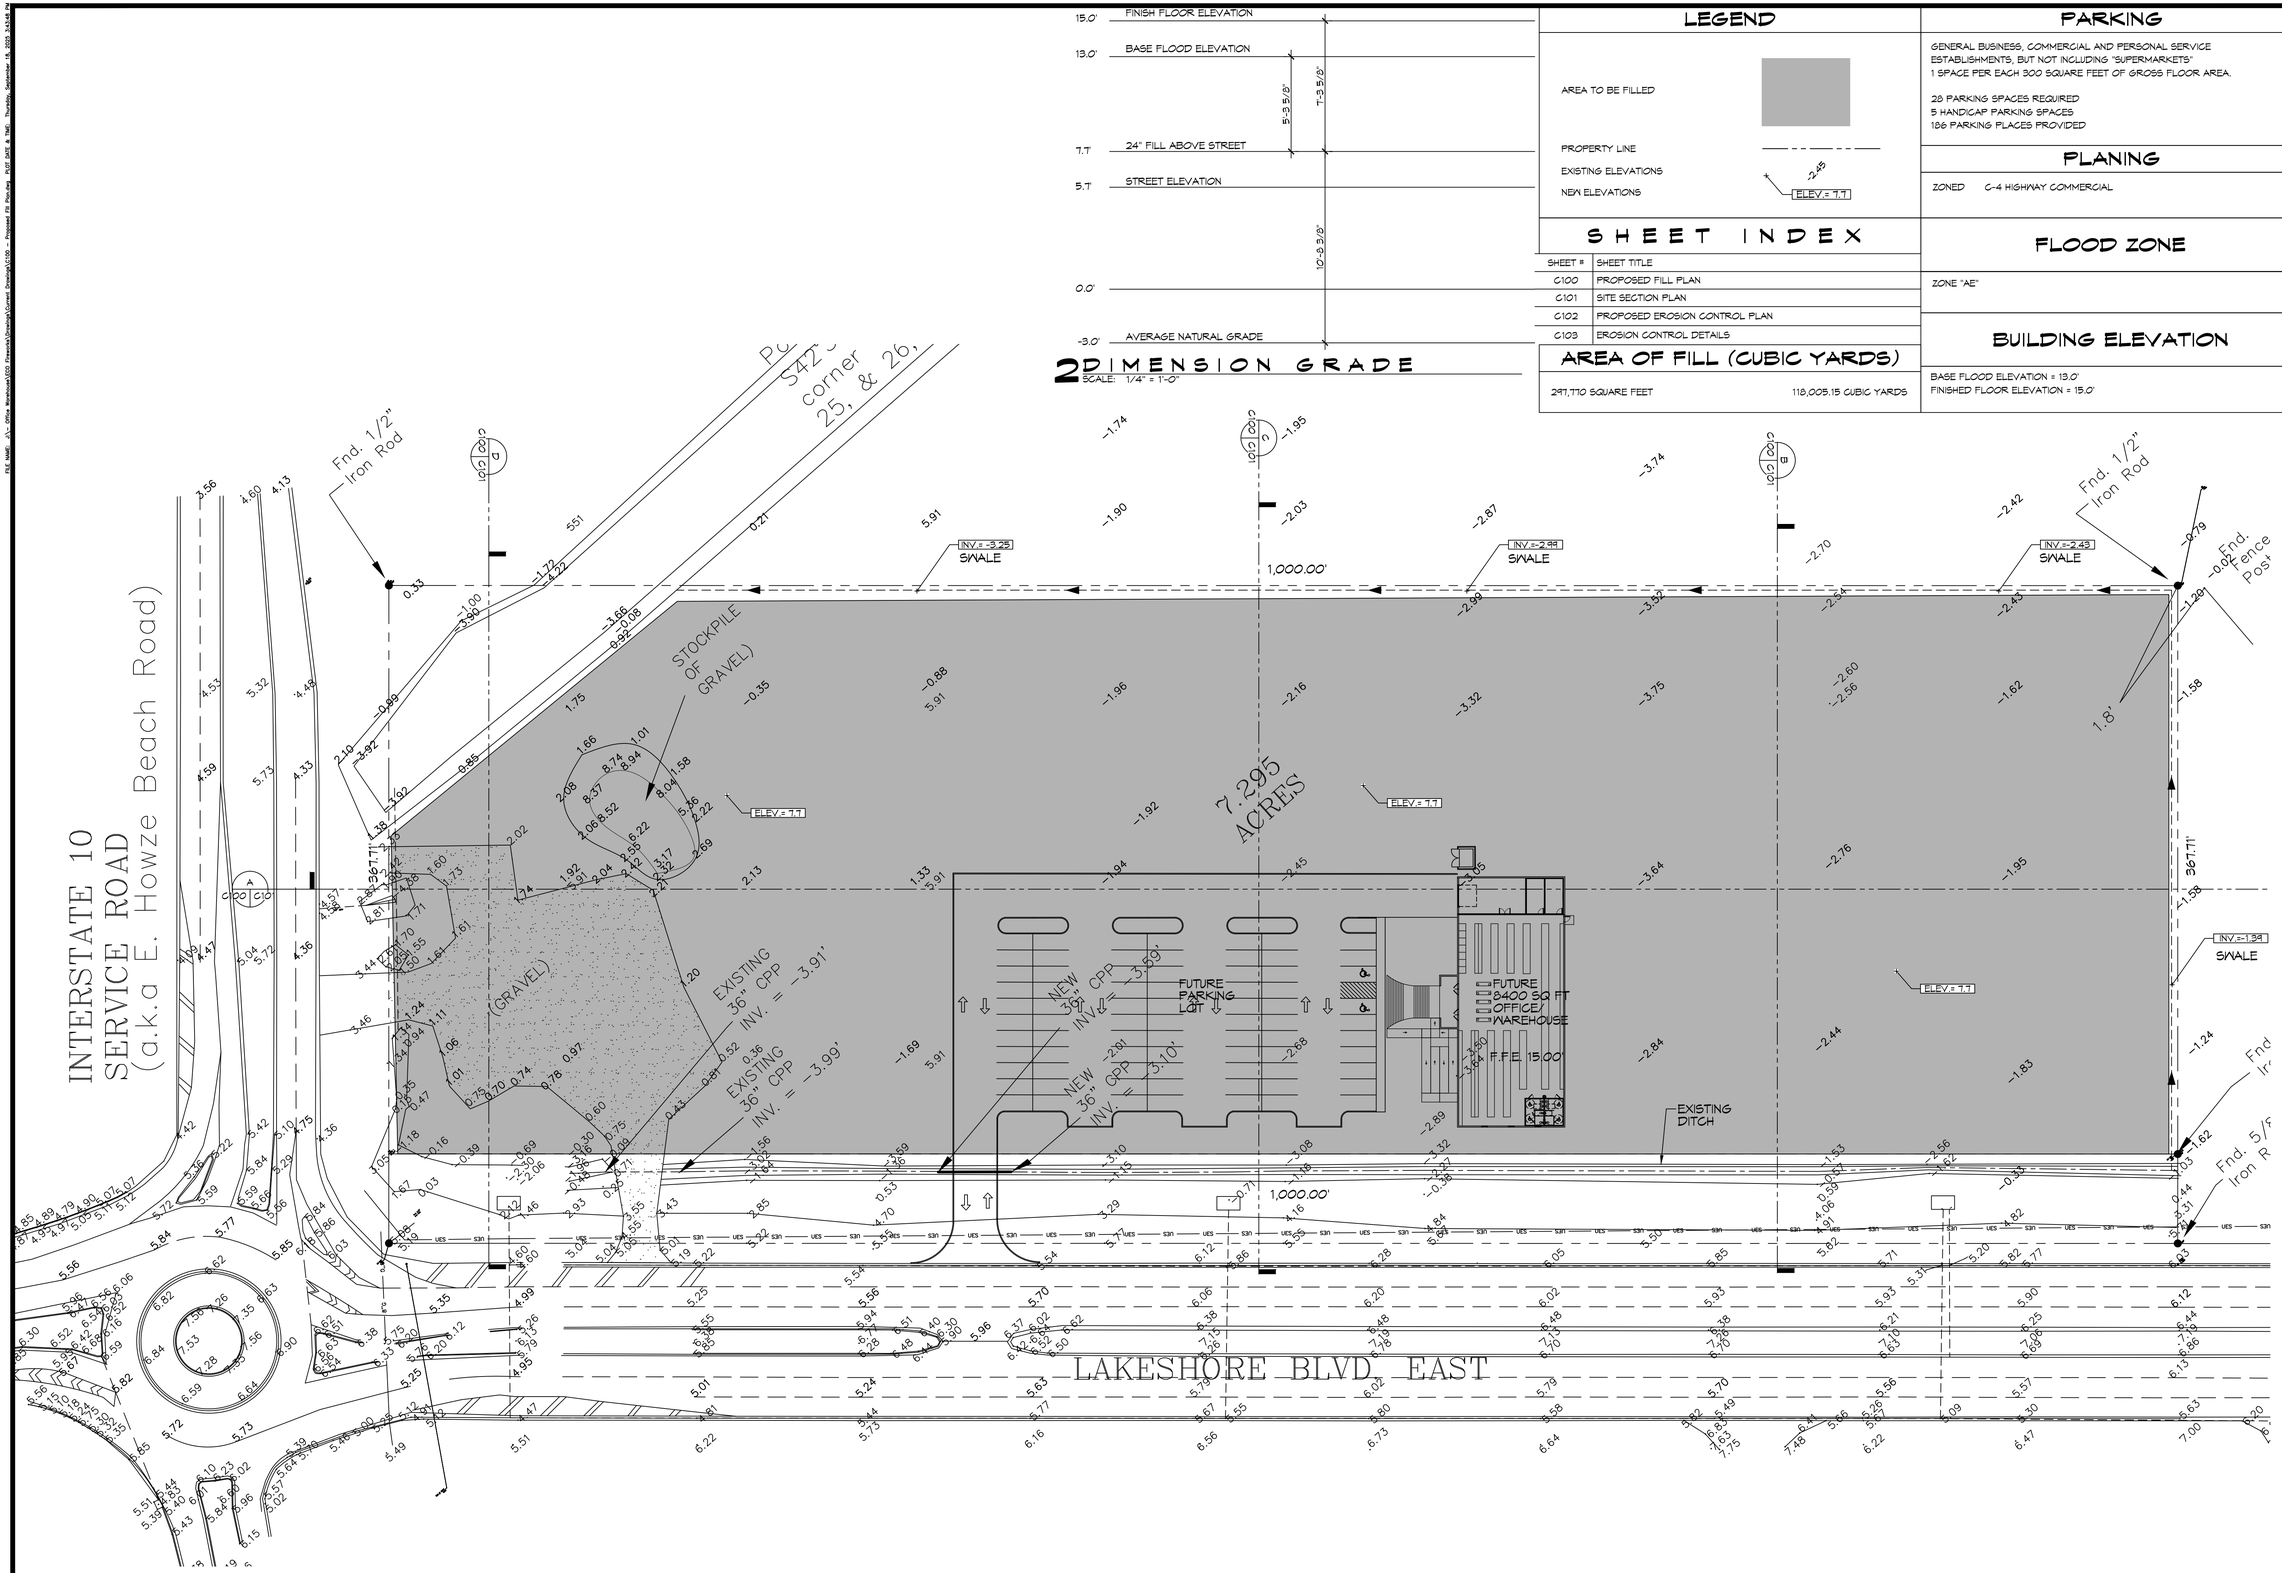

1 PROPOSED FILL PLAN
SCALE: 1" = 40'

2 DIMENSION GRADE
SCALE: 1/4" = 1'-0"

LEGEND

AREA TO BE FILLED

PROPERTY LINE

EXISTING ELEVATIONS

NEW ELEVATIONS

ELEV.= 7.7

SHEET INDEX

SHEET #	SHEET TITLE
C100	PROPOSED FILL PLAN
C101	SITE SECTION PLAN
C102	PROPOSED EROSION CONTROL PLAN
C103	EROSION CONTROL DETAILS

AREA OF FILL (CUBIC YARDS)

297,770 SQUARE FEET — 118,005.15 CUBIC YARDS

PARKING

GENERAL BUSINESS, COMMERCIAL AND PERSONAL SERVICE ESTABLISHMENTS, BUT NOT INCLUDING "SUPERMARKETS"
1 SPACE PER EACH 300 SQUARE FEET OF GROSS FLOOR AREA.

28 PARKING SPACES REQUIRED
5 HANDICAP PARKING SPACES
186 PARKING PLACES PROVIDED

PLANING

ZONED C-4 HIGHWAY COMMERCIAL

FLOOD ZONE

ZONE "AE"

BUILDING ELEVATION

BASE FLOOD ELEVATION = 13.0'
FINISHED FLOOR ELEVATION = 15.0'

DAMMON ENGINEERING, INC.
LOUISIANA & MISSISSIPPI
www.dammonengineering.com
info@dammonengineering.com
PH: 985.649.5832
Chief Engineer: Brian Mistich, PE
554 Old Spanish Trail
Slidell, LA 70458

#	DESCRIPTION	DATE

REVISIONS

SEAL:

STATE OF LOUISIANA — BRIAN A. MISTICH License No. 30187 — PROFESSIONAL ENGINEER

The dimensions, drawings and specifications, shown and or as required, represent intellectual property of Dammon Engineering. Reproduction or alteration of these documents without written consent from Dammon Engineering, is prohibited and will be prosecuted to the full extent of the law. Reuse of these documents for other projects, locations or purposes without written consent from Dammon Engineering, is prohibited and will be prosecuted to the full extent of the law.

FILL PLAN

LOCO JO FIREWORKS

1294 EAST HOWZE BEACH ROAD
SLIDELL, LA 70458

DATE:	09-15-2025
CHECKED BY:	BAM
JOB No:	
DRAWN BY:	LJP

SHEET TITLE:
PROPOSED FILL PLAN

DRAWING NUMBER:
C100

SHEET No: 1 of 4