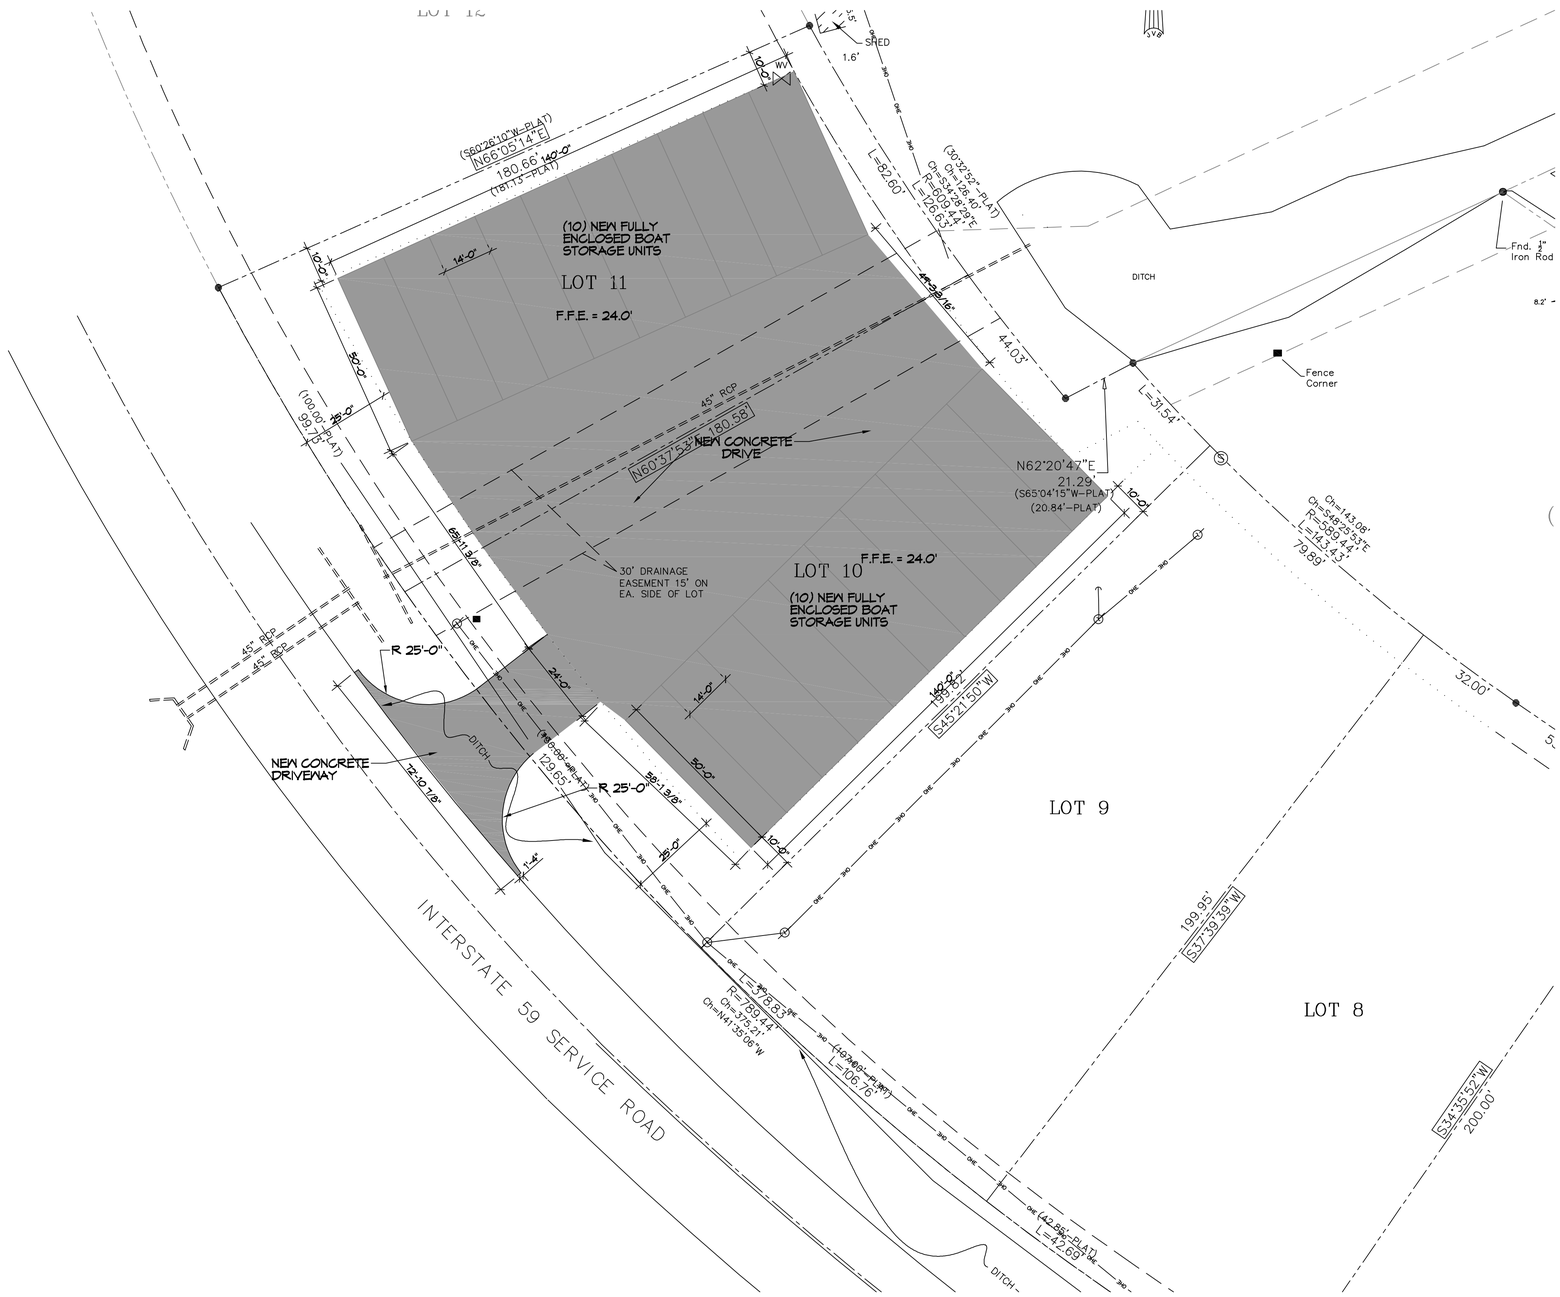

6 SITE PLAN

SCALE: 1" = 20'-0"

PARKING

PLANING

LOT 10-11
ZONED HC-2

FLOOD ZONE

ZONE "X"

BUILDING ELEVATION

BASE FLOOD ELEVATION = N/A
FINISHED FLOOR ELEVATION = 24.0'

SITE LIGHTING

EXTERIOR LIGHTING SHALL BE SHADED OR INWARDLY DIRECTED IN SUCH A MANNER SO THAT NO DIRECT LIGHTING OR GLARE BE CAST BEYOND THE PROPERTY LINE. THE INTENSITY OF SUCH LIGHTING SHALL NOT EXCEED ONE FOOT CANDLE AS MEASURED AT THE ABUTTING PROPERTY LINE.

DAMMON ENGINEERING, INC.
LOUISIANA & MISSISSIPPI
www.dammonengineering.com
info@dammonengineering.com
PH: 985.649.5832

Chief Engineer: Brian Mistich, PE
554 Old Spanish Trail
Slidell, LA 70458

REVISIONS

#	DESCRIPTION	DATE

SEAL:

NEW BOAT STORAGE
59 INVESTMENTS

I 59 INVESTMENTS
PEARL RIVER, LA

JOB No:		DATE:	02-22-2022
DRAWN BY:	CKD	CHECKED BY:	JMS

The plans & drawings and specifications, designs and arrangements represented thereon are and shall remain the property of Dammon Engineering, and no part thereof shall be used, reproduced or copied in any form or manner without the express permission of Dammon Engineering. The visual contact with these drawings or specifications shall constitute conclusive evidence of acceptance of these restrictions.

SHEET TITLE:
SITE PLAN

DRAWING NUMBER:
C101

SHEET No: 3 of X

FILE NAME: J:\- Office Workload\Mike Dickerson Boat Storage 59 Hilltop Investments 50\Drawings\Current Drawings\C101 - Site Plan.dwg PLOT DATE & TIME: Wednesday, February 23, 2022 9:43:08 AM