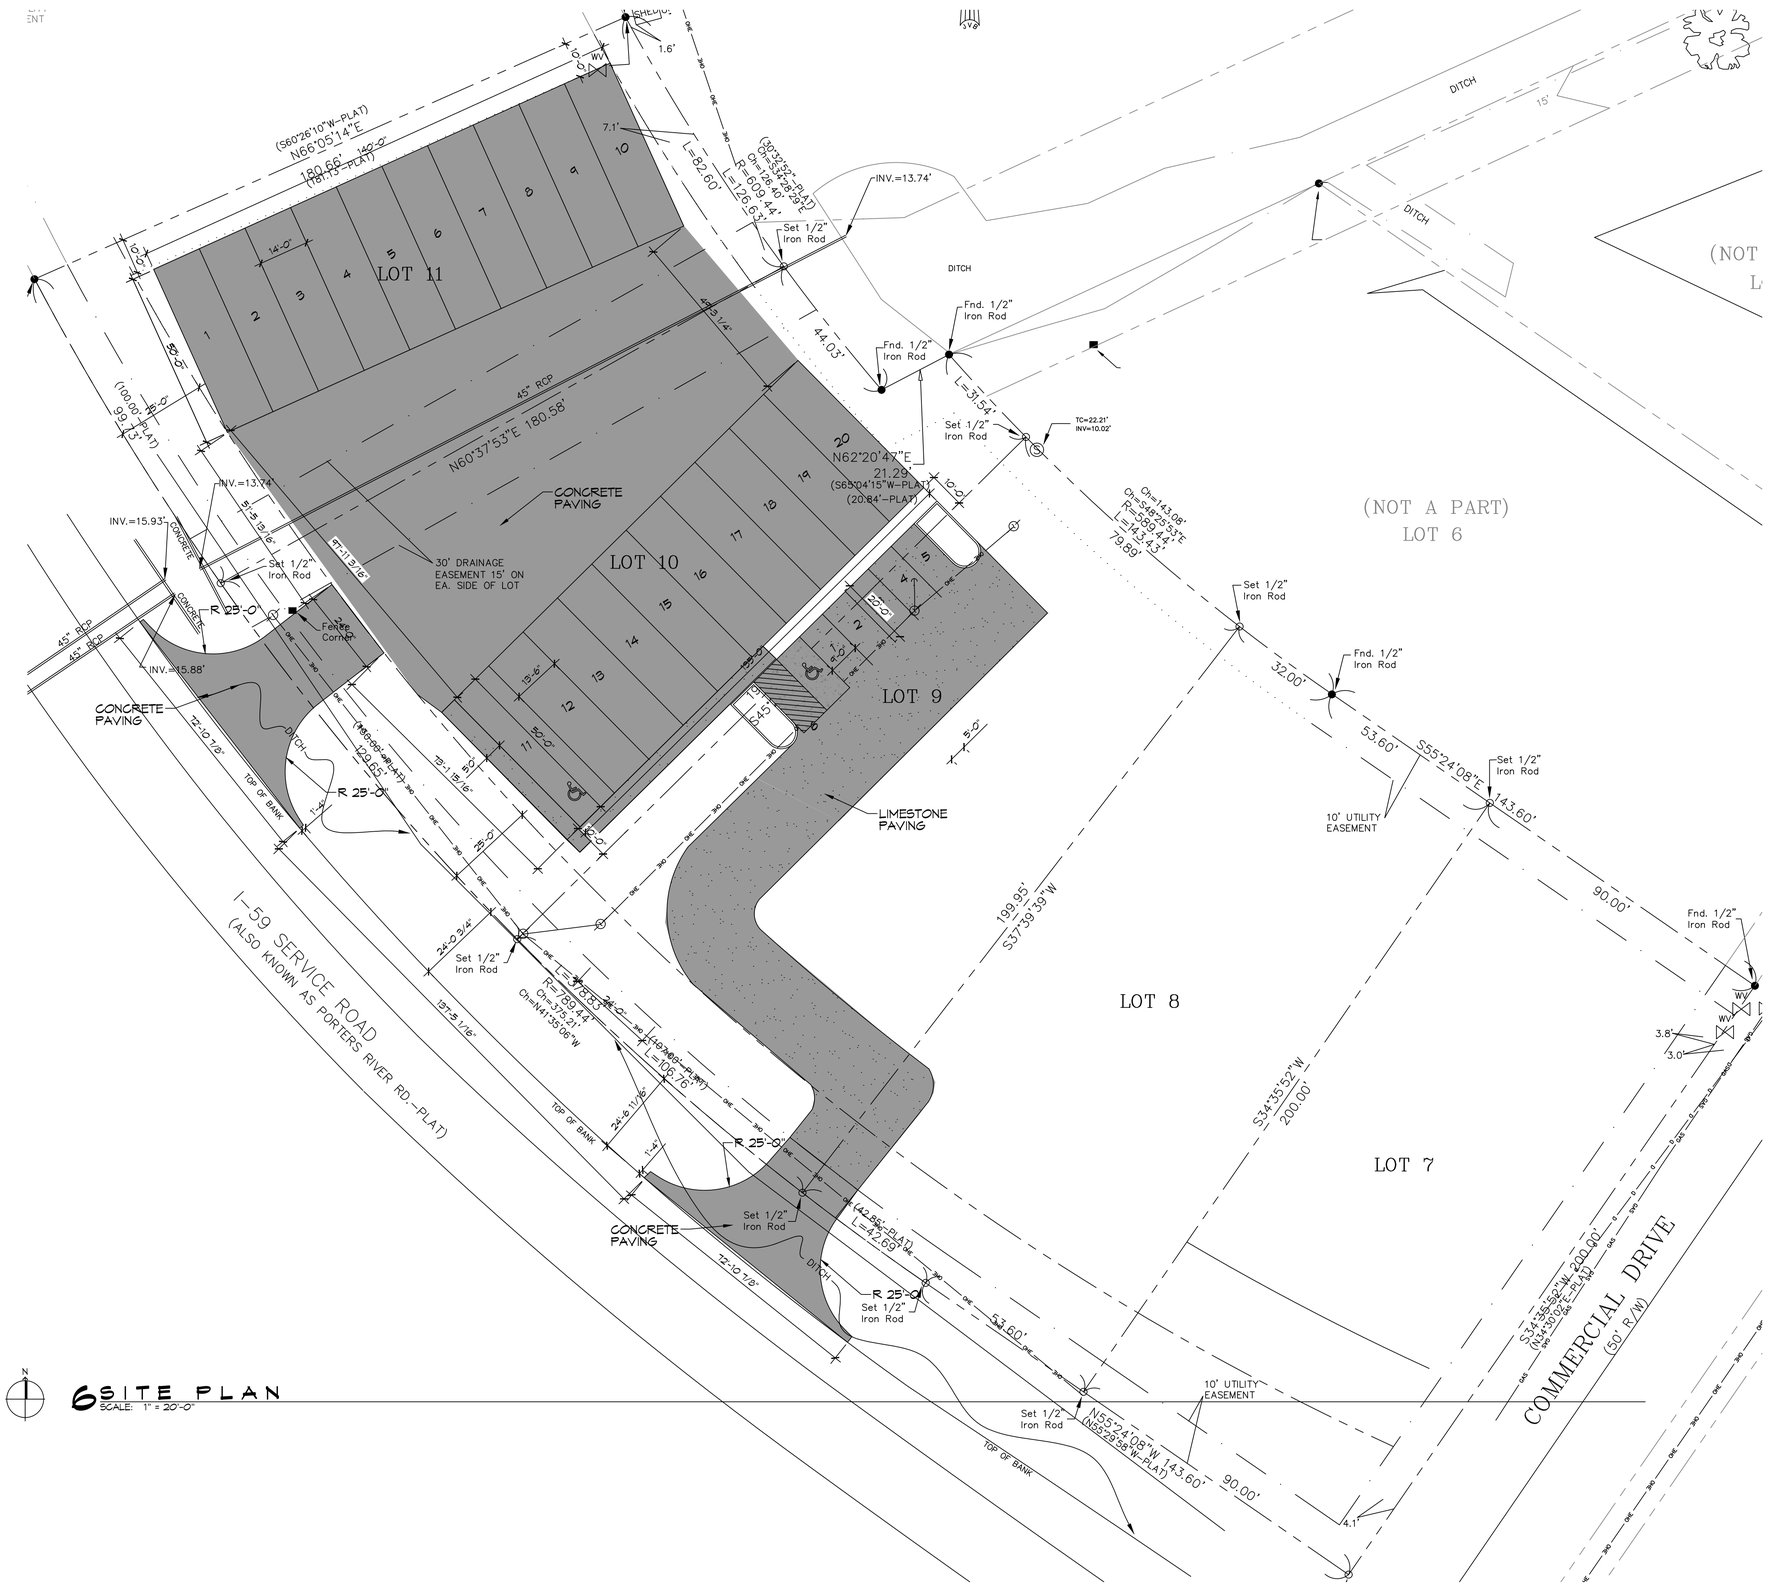

6 SITE PLAN

SCALE: 1" = 20'-0"

PARKING

6 PARKING SPACES REQUIRED
6 PARKING PLACES PROVIDED

PLANING

LOT 10-11
ZONED HC-2

FLOOD ZONE

ZONE "X"

BUILDING ELEVATION

BASE FLOOD ELEVATION = N/A
FINISHED FLOOR ELEVATION = 24.0'

SITE LIGHTING

EXTERIOR LIGHTING SHALL BE SHADED OR INWARDLY DIRECTED IN SUCH A MANNER SO THAT NO DIRECT LIGHTING OR GLARE BE CAST BEYOND THE PROPERTY LINE. THE INTENSITY OF SUCH LIGHTING SHALL NOT EXCEED ONE FOOT CANDLE AS MEASURED AT THE ABUTTING PROPERTY LINE.

DAMMON ENGINEERING, INC.
LOUISIANA & MISSISSIPPI
www.dammonengineering.com
info@dammonengineering.com
PH: 985.649.5832

Chief Engineer: Brian Mistch, PE
554 Old Spanish Trail
Slidell, LA 70458

#	DESCRIPTION	DATE

REVISIONS

SEAL:

NEW BOAT STORAGE
59 INVESTMENTS

I 59 INVESTMENTS
PEARL RIVER, LA

JOB No:		DATE:	04-06-2022
DRAWN BY:	CKD	CHECKED BY:	JMS

This set is a drawing and, when used as such, shall be used as an instrument of service. It shall remain the property of Dammon Engineering, and its use shall be limited to the purpose for which it was prepared. Reproduction or modification of this set without the written permission of Dammon Engineering, Inc. is prohibited. Any modification made without written permission is at the user's own risk and Dammon Engineering, Inc. assumes no responsibility for such modified or reproduced sets.

SHEET TITLE:
SITE PLAN

DRAWING NUMBER:
C101

SHEET No: 1 of X