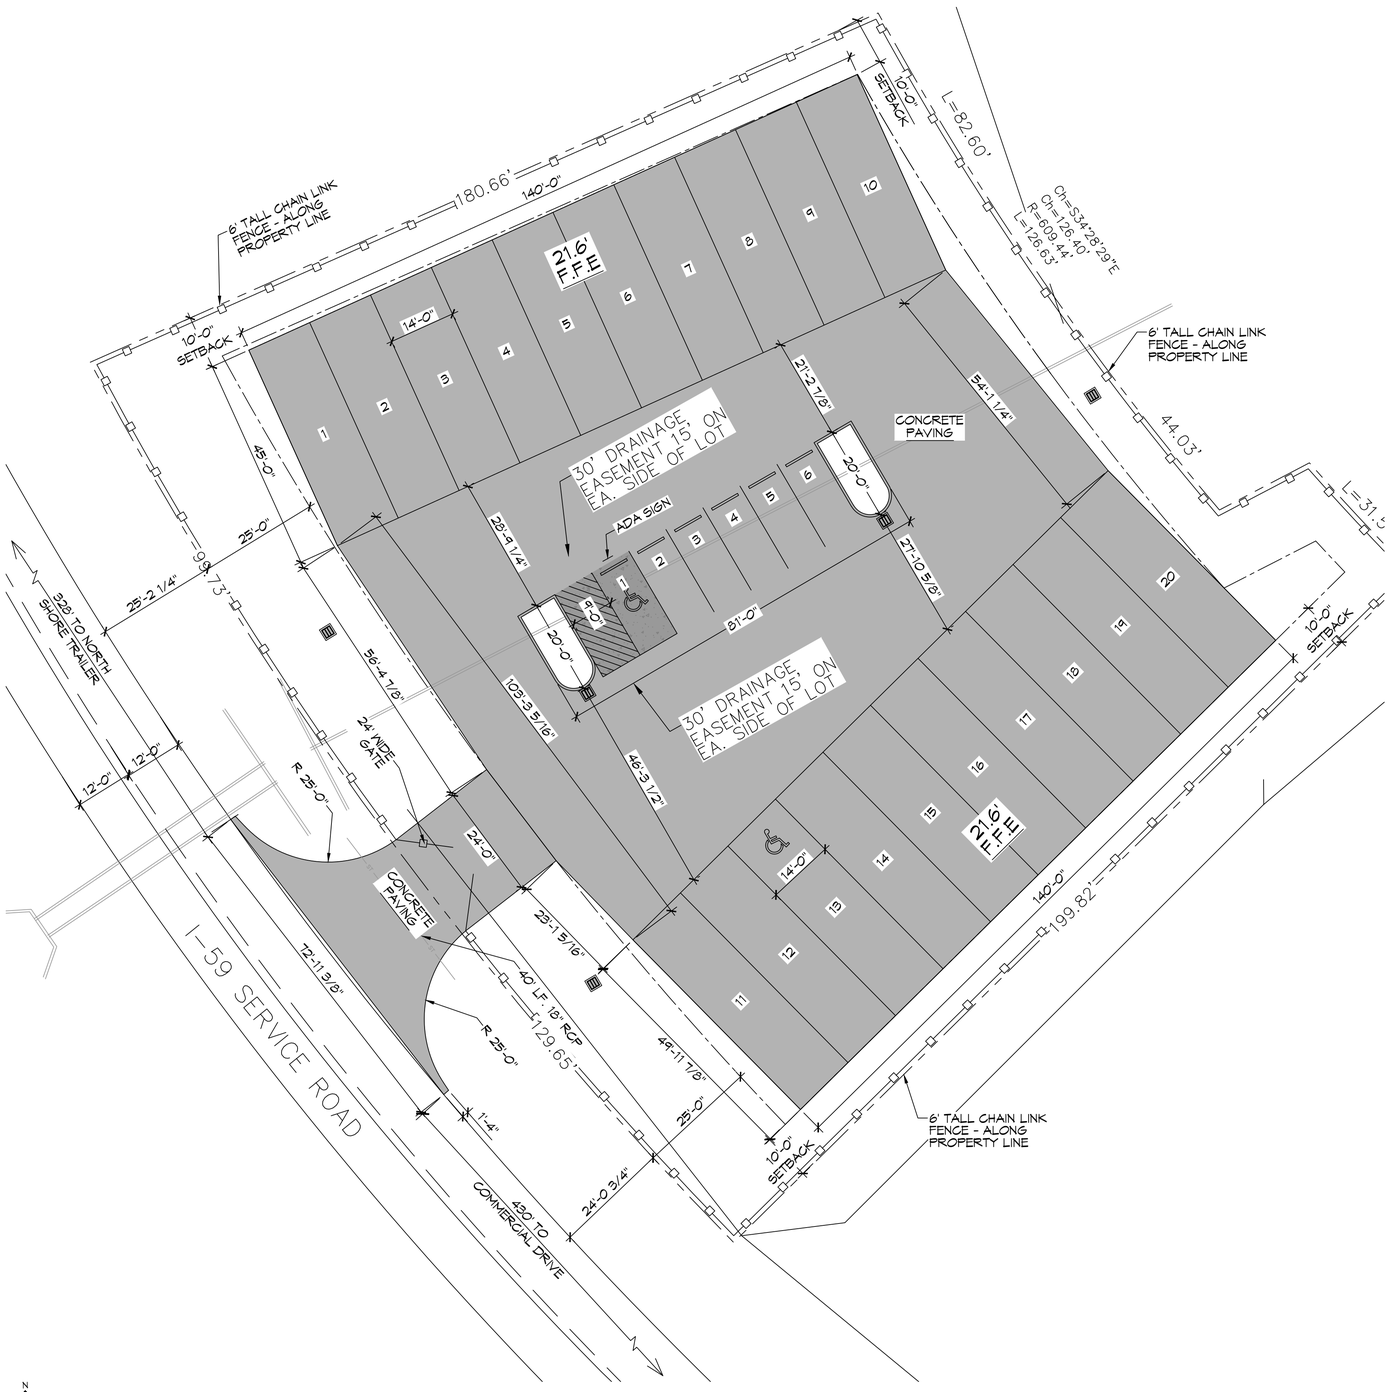

6 SITE PLAN

SCALE: 1" = 15'-0"

PARKING

6 PARKING SPACES REQUIRED
6 PARKING PLACES PROVIDED

PLANING

LOT 10-11
ZONED HC-2

FLOOD ZONE

ZONE "X"

BUILDING ELEVATION

BASE FLOOD ELEVATION = N/A
FINISHED FLOOR ELEVATION = 23.0'

DAMMON ENGINEERING, INC.
LOUISIANA & MISSISSIPPI
www.dammonengineering.com
info@dammonengineering.com
PH: 985.649.5832
Chief Engineer: Brian Mistch, PE
554 Old Spanish Trail
Slidell, LA 70458

REVISIONS

#	DESCRIPTION	DATE

SEAL:

NEW BOAT STORAGE
59 INVESTMENTS

29169 I 59 SERVICE ROAD
PEARL RIVER, LA 70452

JOB No:		DATE:	07-20-2022
DRAWN BY:	CKD	CHECKED BY:	JMS

This drawing is a part of a set of drawings, the plans and specifications, the property of Dammon Engineering, and copyright thereof shall be owned by Dammon Engineering. Reproduction or publication of these plans and specifications, or any part thereof, without the written consent of Dammon Engineering, shall not be construed as a grant of license or privilege to reproduce or publish the same, and the same shall be returned to Dammon Engineering upon demand. Reuse of these plans and specifications for any purpose other than those authorized by Dammon Engineering, shall be deemed a violation of the rights of Dammon Engineering.

SHEET TITLE:
SITE PLAN

DRAWING NUMBER:
C101

SHEET No: 3 of 11