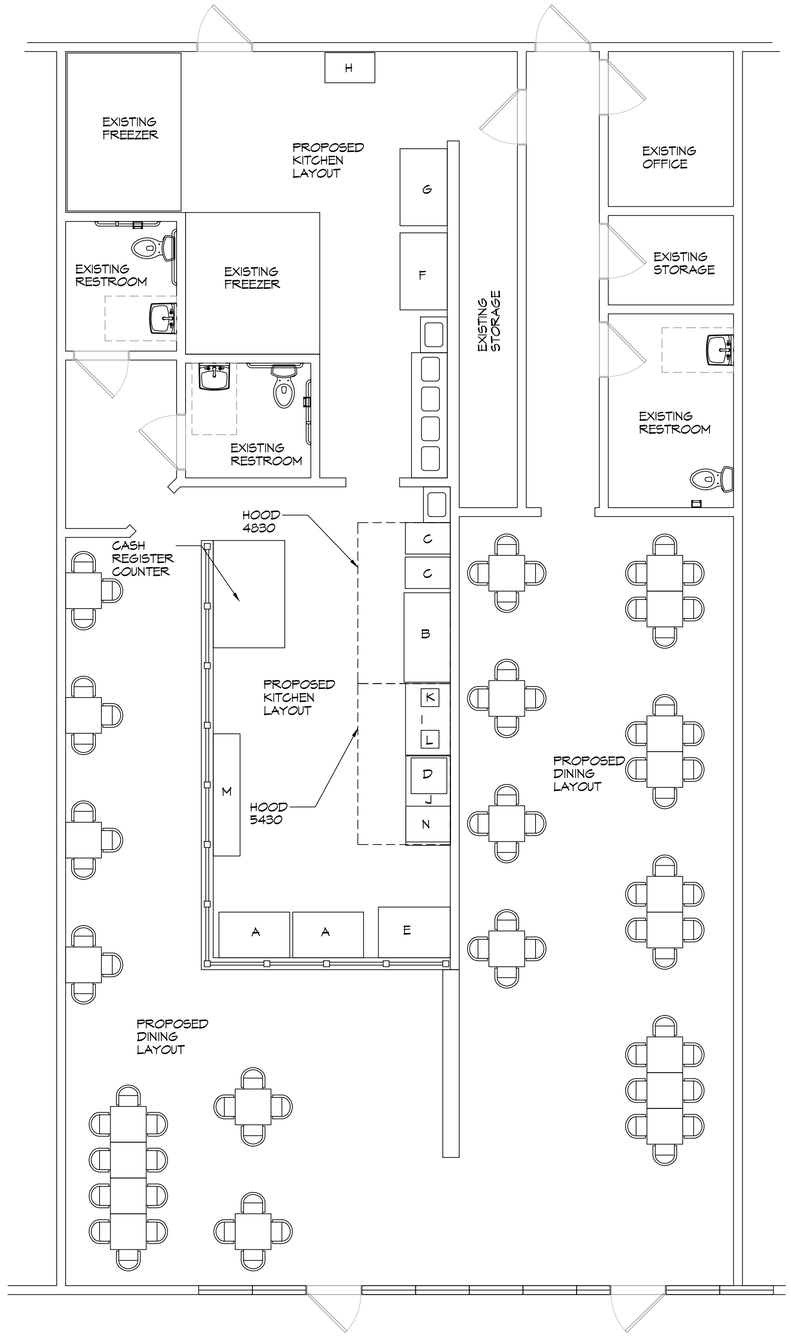

1 PROPOSED FLOOR PLAN
SCALE: 1/4" = 1'-0"

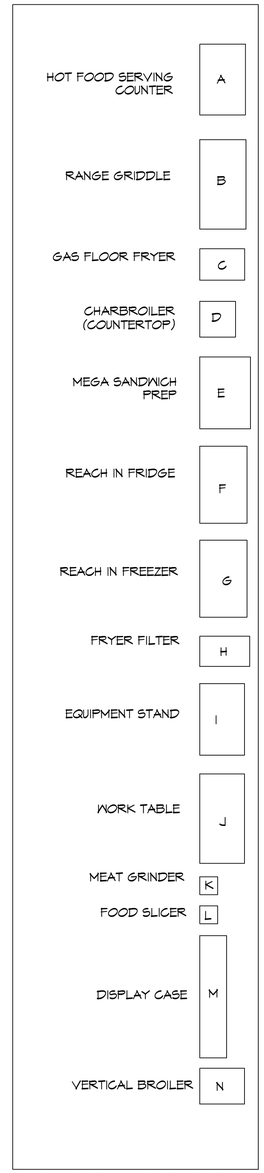

EQUIP. LEGEND
SCALE: 1/4" = 1'-0"

DAMMON ENGINEERING, INC.
LOUISIANA & MISSISSIPPI
www.dammonengineering.com
info@dammonengineering.com
PH: 985.649.5832
Chief Engineer: Brian Mistich, PE
5547 Gibson Trail
Slidell, LA 70458

REVISIONS

#	DESCRIPTION	DATE
1	CHANGED TO NON RATED WALL	02-26-25

SEAL:

RESTAURANT
KABOB HOUSE AND SHAWARMA
61103 AIRPORT RD
SLIDELL, LA 70460

DATE:	03/25/2026
JOB No:	TNT
DRAWN BY:	JMS
CHECKED BY:	JMS

THIS DRAWING IS PROPERTY OF DAMMON ENGINEERING, INC. AND MAY NOT BE REPRODUCED OR USED FOR OTHER PROJECTS WITHOUT WRITTEN CONSENT OF DAMMON ENGINEERING, INC. ALL DRAWINGS, SPECIFICATIONS, PLANS, AND REPORTS PREPARED FOR THIS PROJECT MAY BE FILED ON RECORD AS REQUIRED BY LAW. THE REPRODUCTION OF THESE DOCUMENTS FOR ANY PURPOSE OTHER THAN THE ORIGINAL PROJECT MAY BE MADE ONLY WITH WRITTEN CONSENT OF DAMMON ENGINEERING, INC. ©2025 DAMMON ENGINEERING, INC. ALL RIGHTS RESERVED.

SHEET TITLE:
PROPOSED FLOOR PLAN

DRAWING NUMBER:
A101

SHEET No: 6 of 14

FILE NAME: J:_RESTAURANT\Kabob House Airport Road\Current Drawings\A101 - Floor Plan.dwg PLOT DATE & TIME: Monday, March 23, 2026 3:43:18 PM