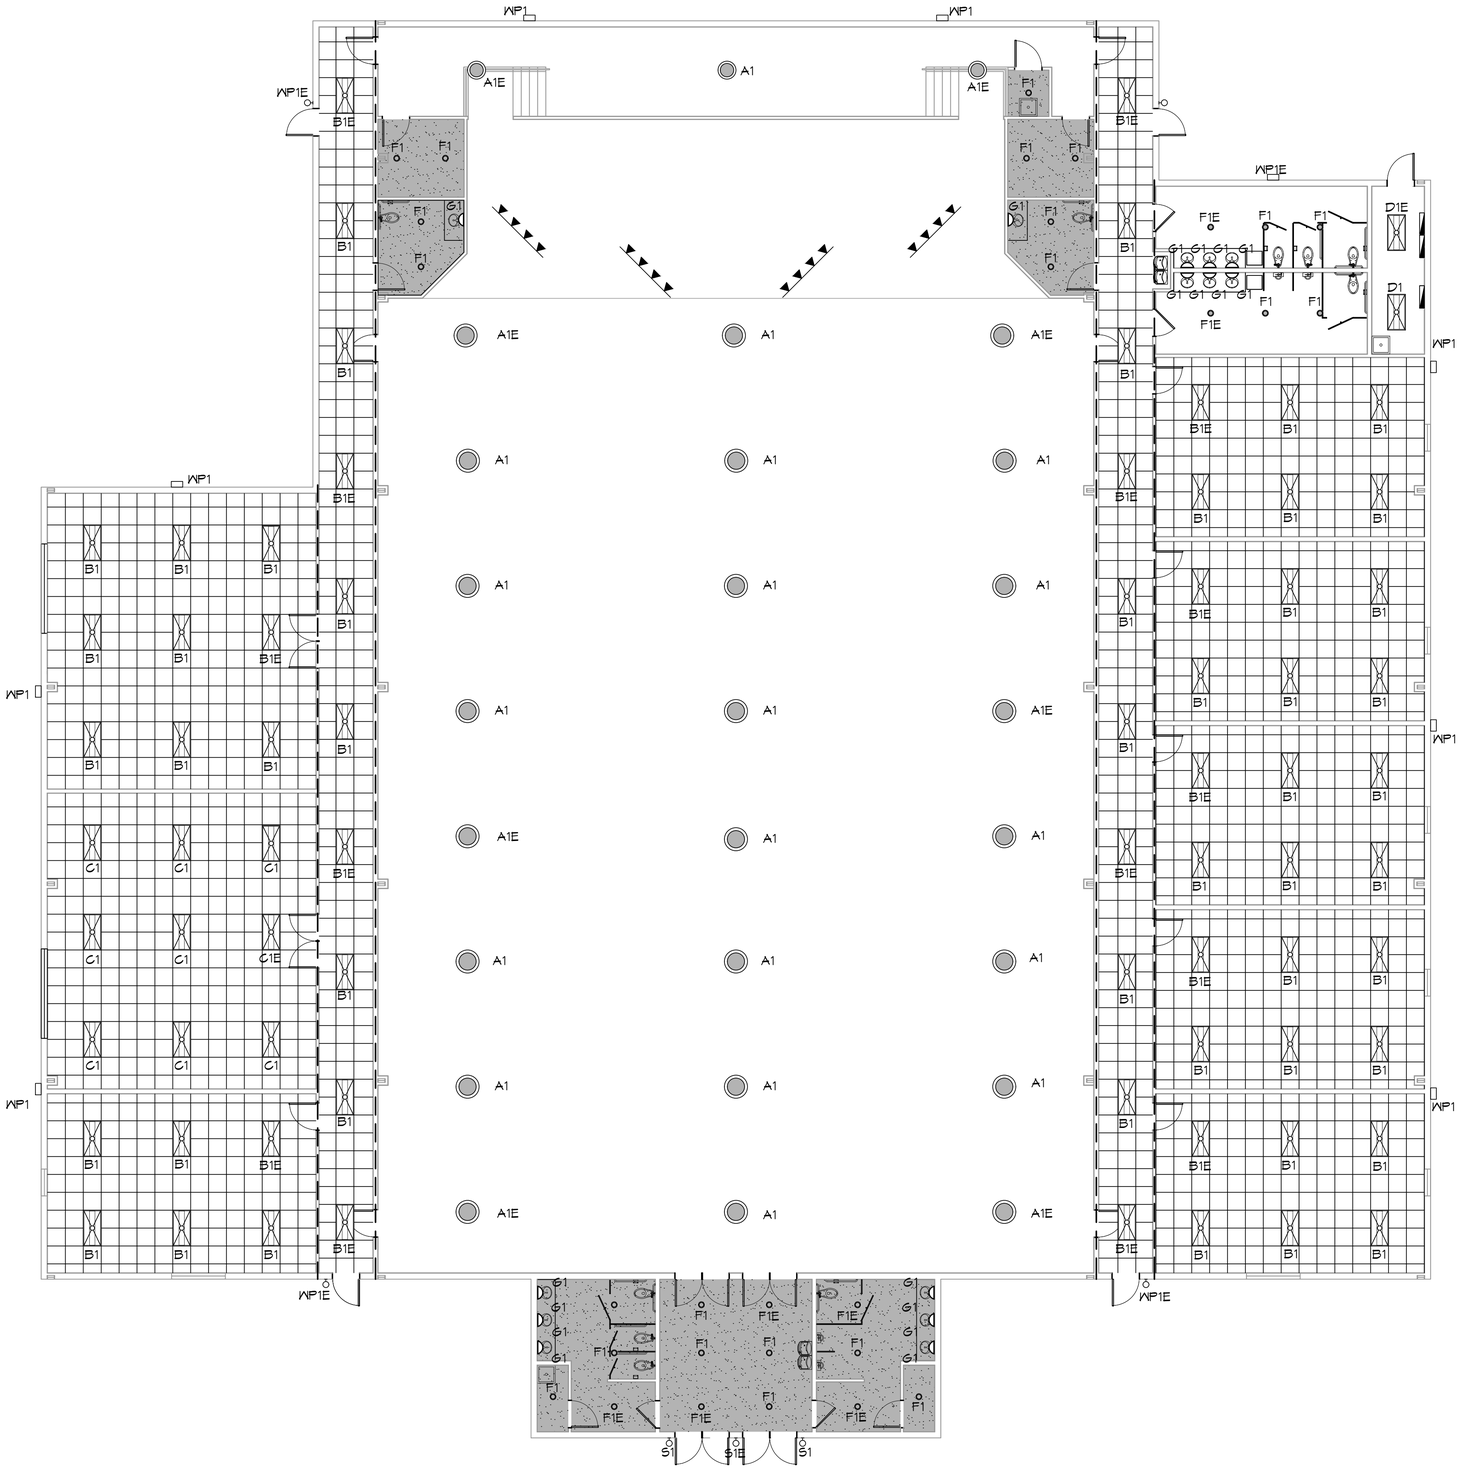

9 REFLECTED CEILING PLAN

SCALE: 1/8"=1'-0"

DAMMON ENGINEERING, INC.
LOUISIANA & MISSISSIPPI
www.dammonengineering.com
info@dammonengineering.com
PH: 985.649.5832 F: 985.641.5950

Chief Engineer: Brian Mistich, PE
5564 Oliver Road
Slidell, LA 70458

#	DESCRIPTION	DATE

REVISIONS

NEW AUDITORIUM
POPE JOHN PAUL II HIGH SCHOOL
1901 JAGUAR DR.
SLIDELL, LA 70461

JOB No:	2522
DATE:	01-28-2026
DRAWN BY:	CKD
CHECKED BY:	JMS

This document is the property of Dammon Engineering, and shall remain the property of Dammon Engineering. The plans, specifications, and other documents prepared by Dammon Engineering for this project are instruments of service for the use on the project for which they have been prepared and developed without written consent of Dammon Engineering. Visual contact with these documents shall constitute prima facie evidence of acceptance of these restrictions.

SHEET TITLE:
REFLECTED CEILING PLAN

DRAWING NUMBER:
A102

SHEET No: 8 of 17