FILE: MMO_...\1- Schools Public\19 Tom Parker School Board\2020 - Covington Elementary - HMO\Dwg\Current\2020 - Demo Plan.dwg, PLOT DATE & TIME: Wednesday, January 28, 2026 1:37:54 PM

NOTES

1. REMOVE EXISTING RTU's C3 & C4; REMOVE THE ROOF CURB CAP; INSPECT THE ROOF CURB SUPPORT MEMBERS TO ENSURE THEY ARE STRUCTURALLY SOUND. RE-INSTALL ROOF CURB CAP; SEAL ANY PENETRATIONS.

DEMO NOTES

1. CLEAN ROOF OF ALL DEBRIS TO ALLOW THE INSTALLATION OF NEW GYPSUM COVER BOARD.
2. REMOVE ALL CURB FLASHING AND CANT's. REMOVE ALL FLASHING AROUND PITCH POCKETS. REMOVE ALL FLASHING AROUND PLUMBING VENT STACKS.
3. PRIOR TO DEMO MEASURE THE TOTAL AIR FLOW AT UNIT DISCHARGE WITH A PITOT TUBE. DEMO EXISTING FLEXIBLE CONNECTIONS AND REMOVE ANY METAL DUCT THAT DIRECTLY CONNECTS TO EXISTING RTU's C3 & C4.
4. DEMO EXISTING RTU CONDENSATE LINES AND PROVIDE TEMPORARY MEASURES TO DRAIN CONDENSATE DURING CONSTRUCTION.
5. DEMO EXISTING GUTTER AND DOWNSPOUTS.
6. EXISTING SUPPLY AND RETURN AIR DUCTS ARE TO BE REUSED. EXERCISE CARE WHEN REMOVING DUCT WORK TO BE RE-INSTALLED.

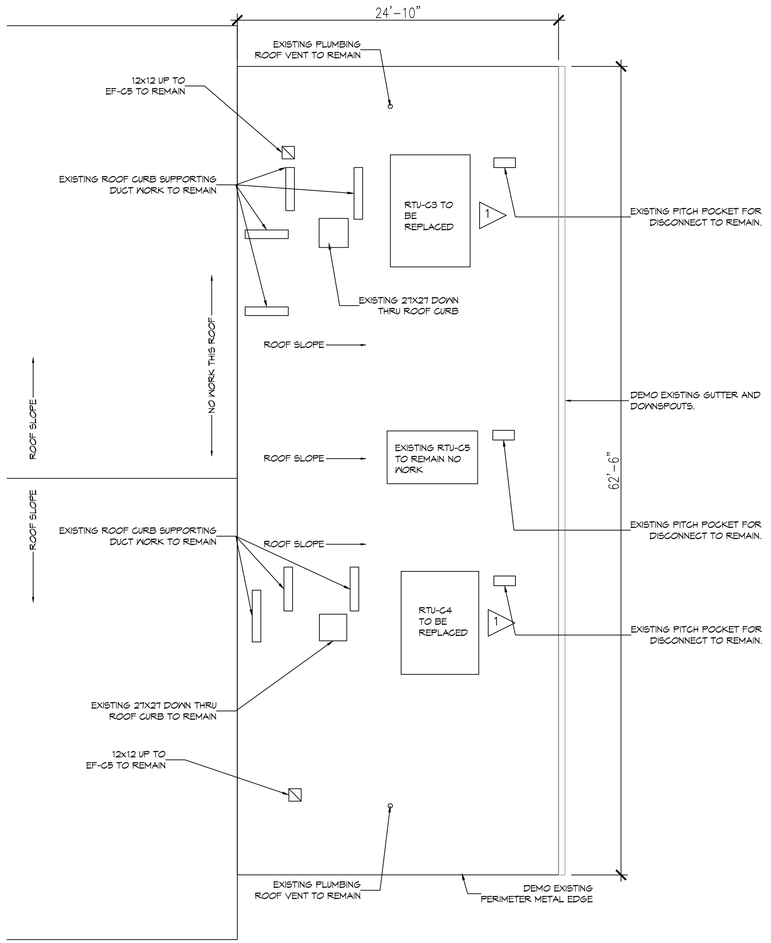

N

1 DEMO PLAN
SCALE: 3/16" = 1'-0"

CUT AND REMOVE ALL ALUMINUM FACED PARAPRO FLASHING MEMBRANE AROUND ALL ROOF CURBS.

REMOVE METAL OR FLEXIBLE DUCT THAT DIRECTLY CONNECTS TO RTU's BEING REPLACED. PROVIDE A WEATHER BARRIER DURING THE TIME THE DUCT IS OPEN TO ELEMENTS.

3 PICTURES OF EXTERIOR ROOF
SCALE: N.T.S.

AREA OF WORK

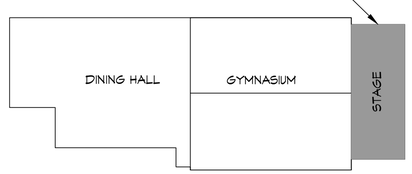

3 KEY PLAN
SCALE: N.T.S.

BLDG C

DAMMON ENGINEERING, INC.
LOUISIANA & MISSISSIPPI
www.dammonengineering.com
info@dammonengineering.com
PH: 985.649.5832
Chief Engineer: Brian Mistich, PE
554 Old Spanish Trail
Slidell, LA 70458

REVISIONS

#	DESCRIPTION	DATE

SEAL:

STATE OF LOUISIANA
BRIAN A. MISTICH
License No. 30187
1/28/2026
PROFESSIONAL ENGINEER

GYMNASIUM HVAC and ROOF REPLACEMENT

COVINGTON ELEMENTARY SCHOOL

325 S. Jackson St.
Covington, LA 70433

JOB No:	2520	DATE:	12-16-2025
DRAWN BY:	CKD	CHECKED BY:	JMS

All ideas, designs, arrangements, & plans indicated or represented by this drawing are owned by & the property of Dammon Engineering, Inc. and were created, evolved & developed for use on & in connection with the specified project. None of such ideas, designs, arrangements or plans shall be used by or disclosed to any person, firm or corporation for any purpose whatsoever without the written permission of Dammon Engineering, Inc. Visual contact with these drawings or specifications shall constitute conclusive evidence of acceptance of these restrictions.

SHEET TITLE:
DEMO PLAN

DRAWING NUMBER:
D101

SHEET No: 3 of 12