ACCESS CONTROL SYMBOL LEGEND

(1) = DOOR NUMBER

PR = MS-5000 PROXIMITY READER

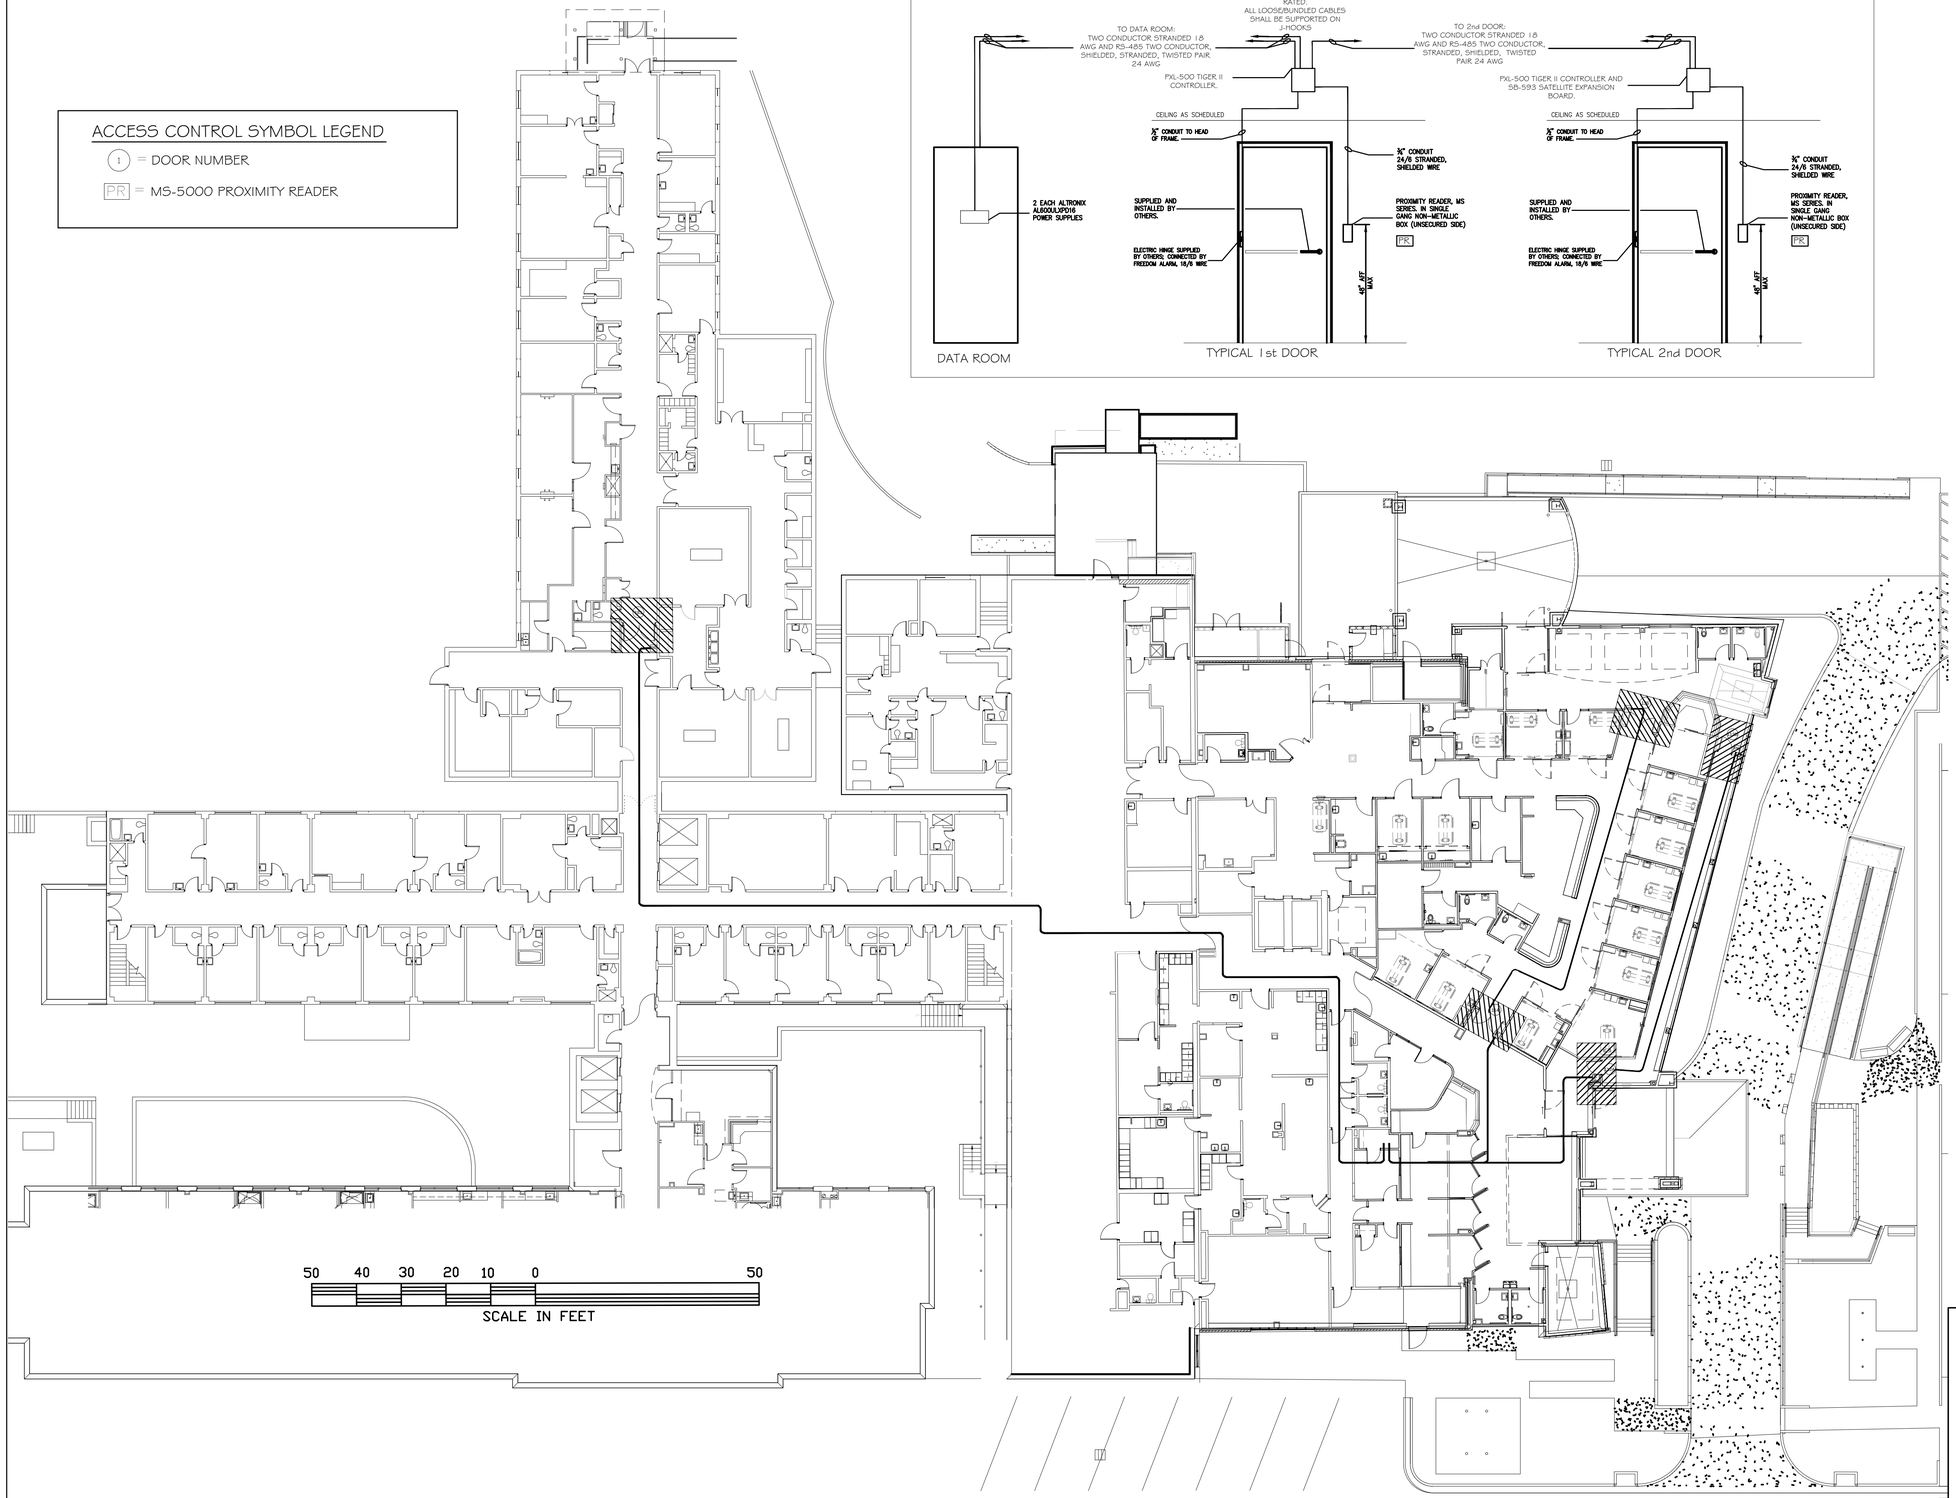

ADDITIONAL ACCESS CONTROL SITE PLAN

3/16" = 1'

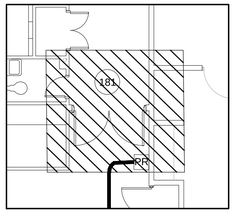

DETAIL #1 DOOR 181

N.T.S.

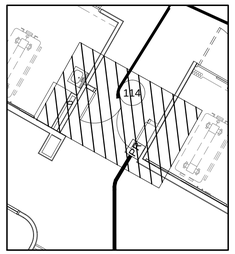

DETAIL #2 DOOR 114

N.T.S.

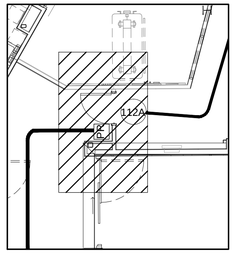

DETAIL #3 DOOR 112A

N.T.S.

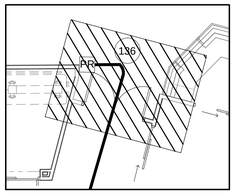

DETAIL #4 DOOR 136

N.T.S.

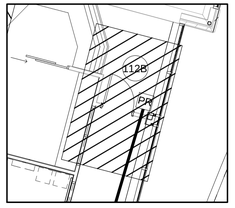

DETAIL #5 DOOR 112B

N.T.S.

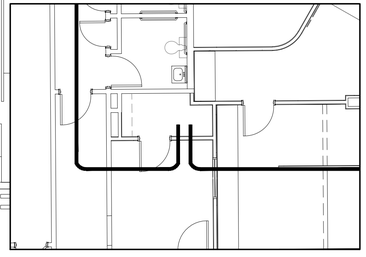

DETAIL #6 DATA ROOM

N.T.S.

DAMMON ENGINEERING, INC.
Architects & Engineers
dammonengineering.com
dammoneng@bellsouth.net
PHONE: 985-644-5932

CHIEF ENGINEER: BRIAN MISTICH, P.E.
CHIEF ARCHITECT: KEVIN KINCHEN
594 OLD SPANISH TRAIL

The data, drawings and specifications, design and proprietary information shown on these drawings are the property of Dammon Engineering and shall not be used in whole or in part without written consent of Dammon Engineering. These drawings are provided for use by the owner for the purpose of constructing, maintaining, and operating a facility. Any other use or reproduction without written consent of Dammon Engineering is prohibited. Copyright © 2013 Dammon Engineering

LSU BOGALUSA MEDICAL CENTER

SECURITY ACCESS CONTROL
433 PLAZA STREET
BOGALUSA, LA 70427

JOB No: 2206 | DATE: 01-01-2013

DRAWN BY: DPD | CHECKED BY: WH

#	DESCRIPTION	DATE
	REVISIONS	

FREEDOM ALARM
P.O. BOX 399
ABITA SPRINGS
(985) 809-9639

SHEET No: 1 OF

SEC-1