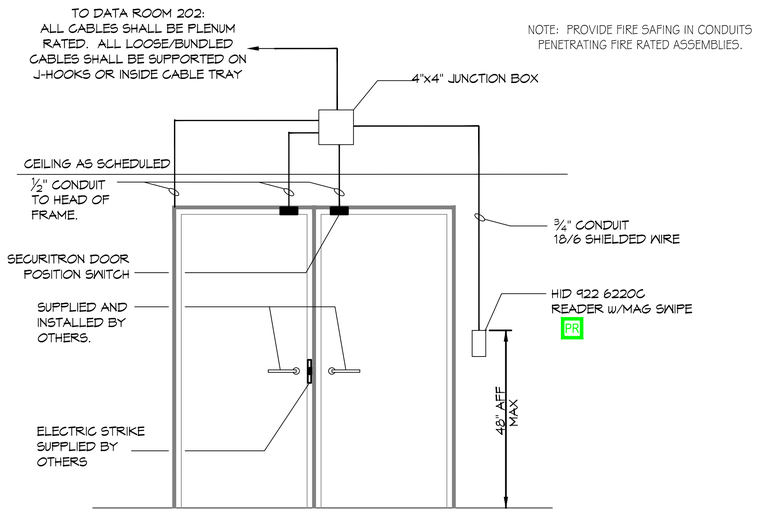

NOTE: PROVIDE FIRE SAFING IN CONDUITS PENETRATING FIRE RATED ASSEMBLIES.

A DOUBLE DOOR DOORS: 100A, 101, 127A, 127B, 201

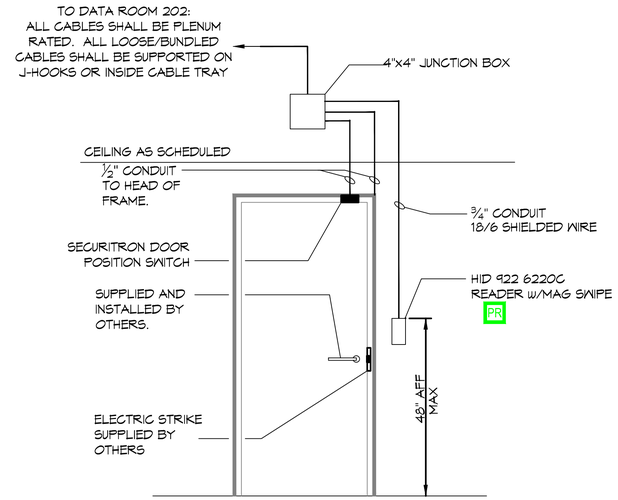

B SINGLE DOOR DOORS: 134A, 140, 202

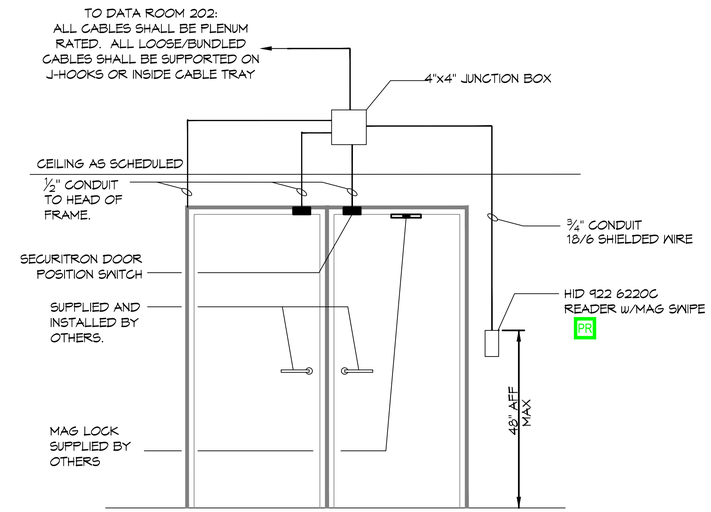

C DOUBLE DOOR DOOR: 119

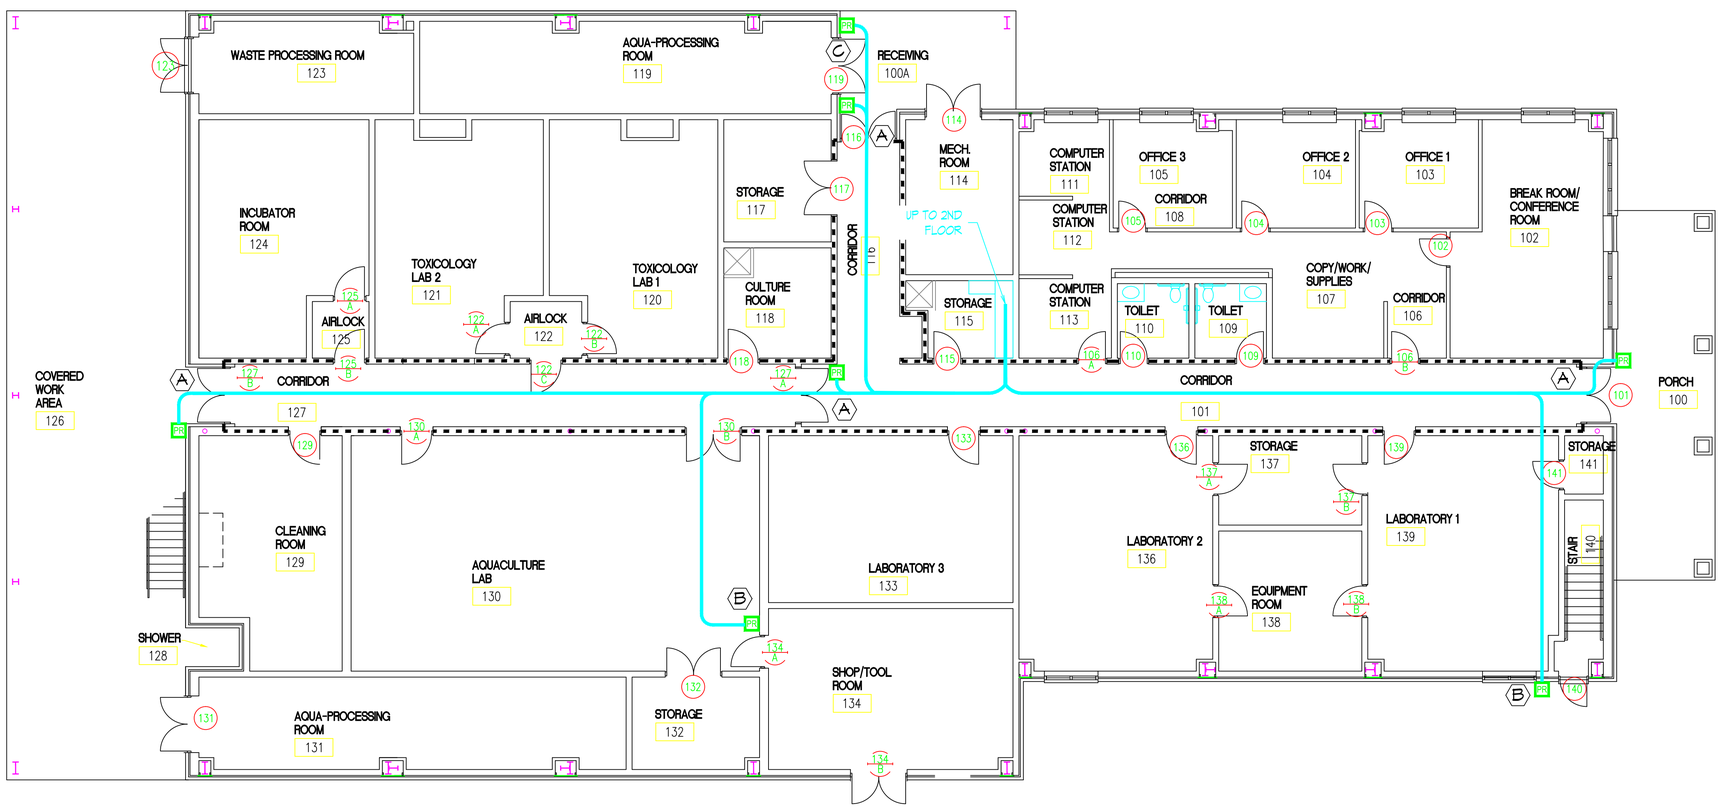

50 40 30 20 10 0 50

SCALE IN FEET

1 SEC-1 SEC-1

1st FLOOR ACCESS CONTROL PLAN

SCALE: 1/8" = 1'-0"

ACCESS CONTROL SYMBOL LEGEND

PR = HID READER

= CABLING

= SMOKE WALL

DAMMON ENGINEERING, INC.
554 Old Spanish Trail Slidell, LA 70458 (985) 619-5832
www.dammonengineering.com
info@dammonengineering.com
PH: 985-641-9552
Chief Engineer: Brian Mistich, PE
554 Old Spanish Trail
Slidell, LA 70458

REVISIONS

#	DESCRIPTION	DATE

SEAL:

ACCESS CONTROL
THE UNIVERSITY OF SOUTHERN MISSISSIPPI
GULF COAST RESEARCH LABORATORY
CEDAR POINT SITE
OCEAN SPRINGS, MISSISSIPPI

DATE: 8/11/2016
JOB No:
DRAWN BY:
CHECKED BY:

SHEET TITLE:

1st FLOOR ACCESS CONTROL PLAN

DRAWING NUMBER:

SEC-1

SHEET No: 1 of 2