Mfg & Install (1) Double Sided, Internally Illuminated Pole Sign.

Cabinet: Fabricated Aluminum Cabinet With 2" x 2" x 3/16" Aluminum Angle Structure & .063 Aluminum Skin.
Face: White Pan Faces With Trans. Plum Purple & HP Black Vinyls
Lighting: Internally Illuminated With White LEDs

Pole Cover: 2" x 2" x 3/16" Angle Structure With .063 Aluminum Skin.

Sign to be Painted to Match Building. Behr Black Bean 790D-7D

New Steel Pipes & Foundation Included Per Engineering Specs.

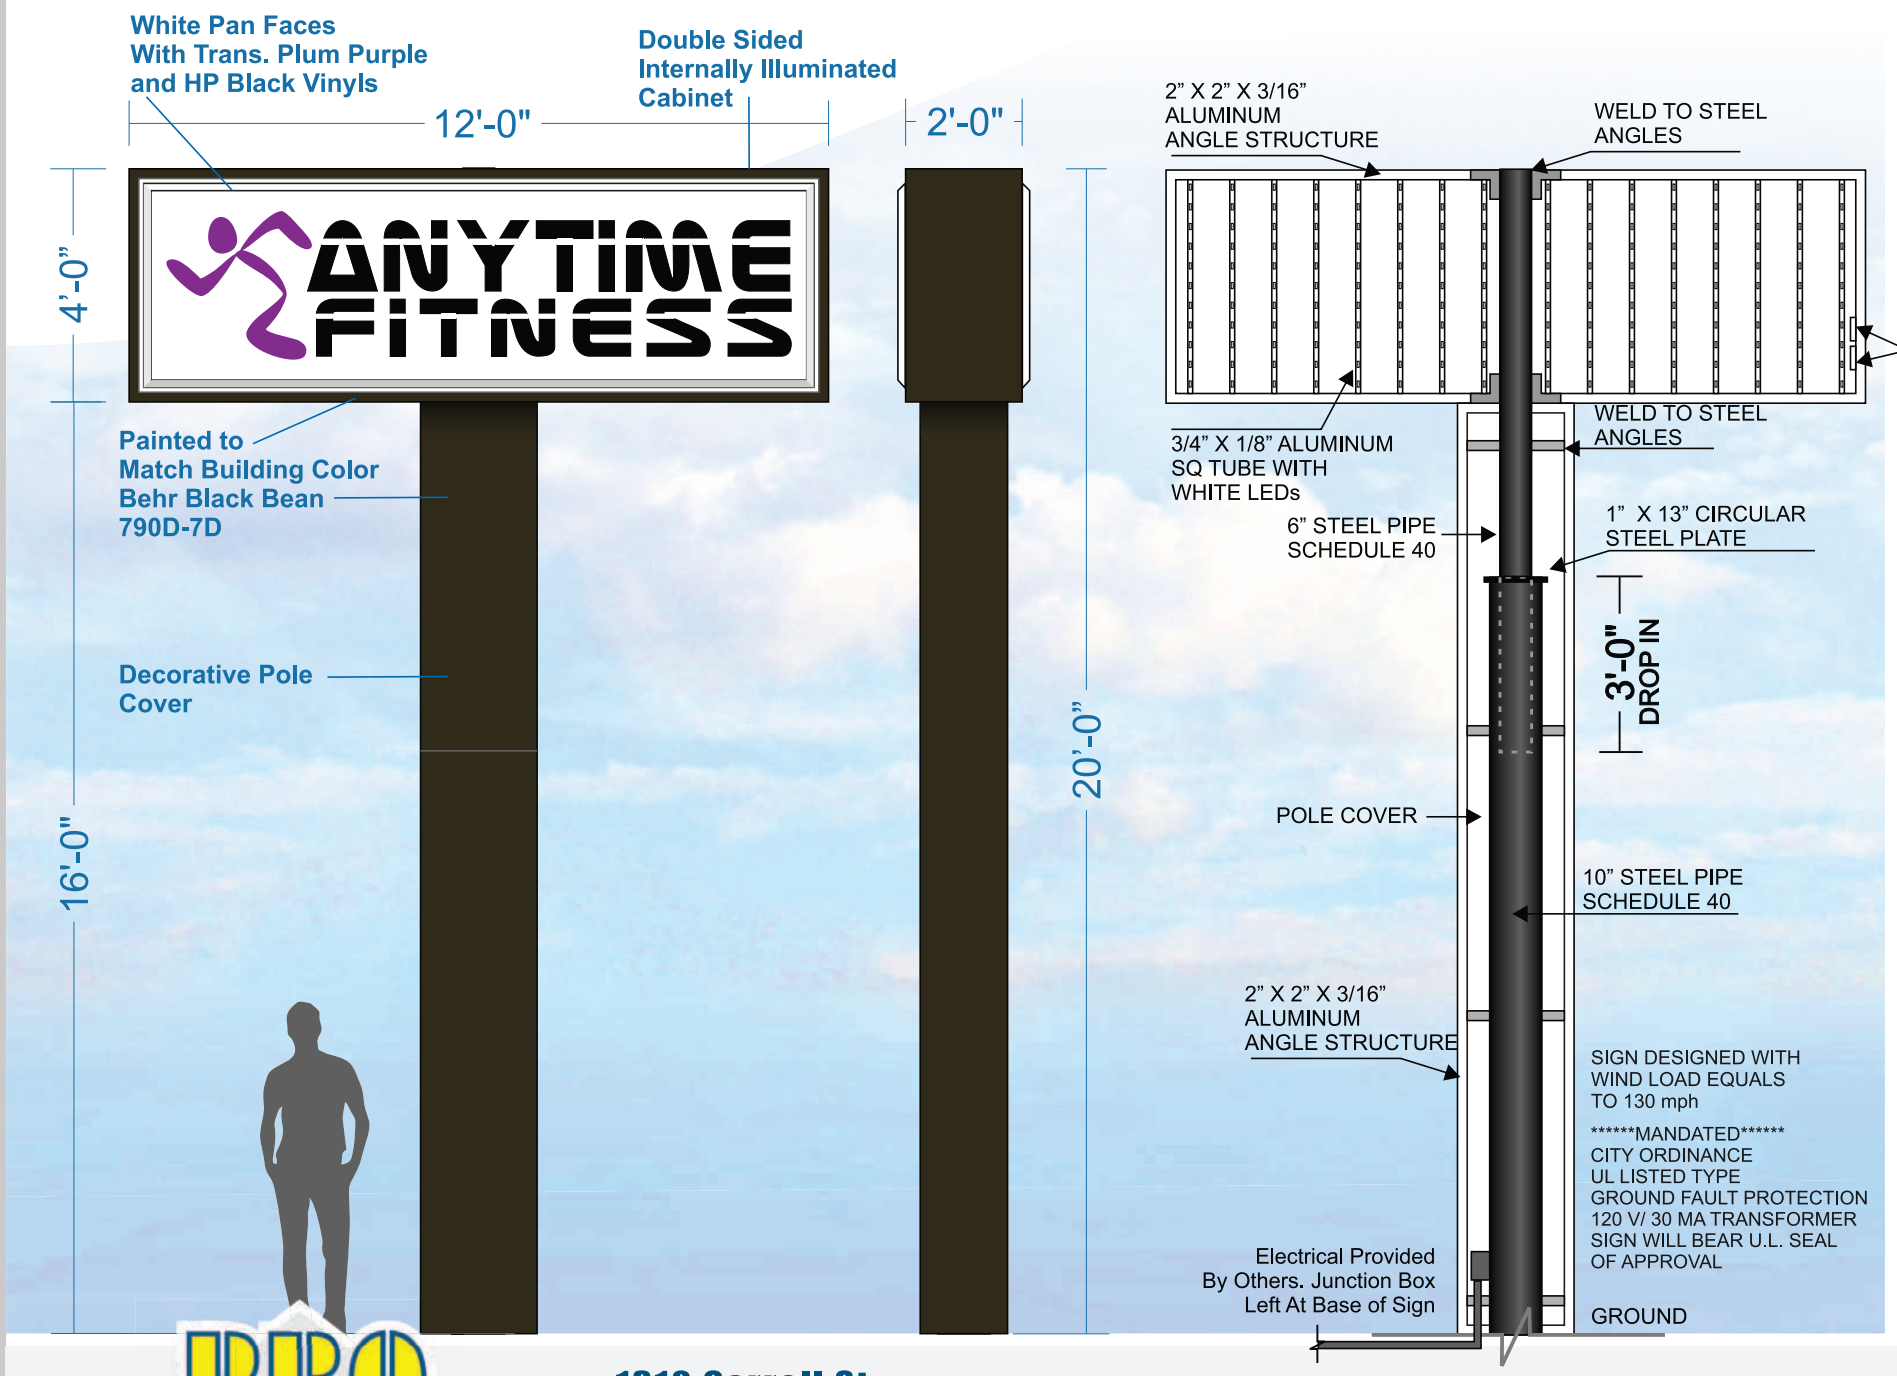

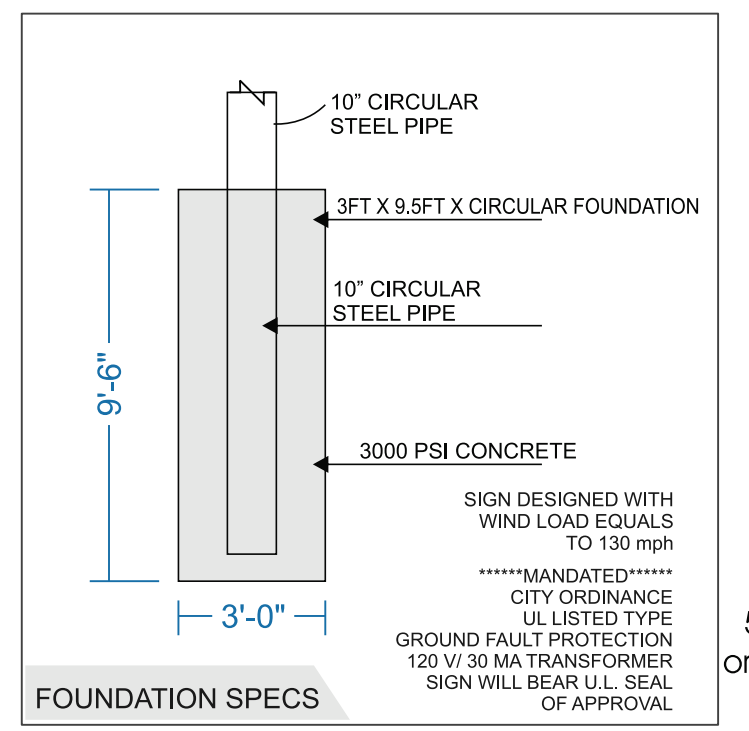

Behr Black Bean 790D-7D
White
Plum Purple
Black

Dammon Engineering
554 Old Spanish Trail
Slidell, LA 70458
(985-649-5832)

5ft Setback From Right of Way or 20ft From Edge of Pavement or Roadway

PRO Signs & GRAPHICS

1310 Carroll St.
Kenner, La. 70062
Office: 504.467.5205
Fax: 504.467.5206
www.PROSIGNSNOLA.com

Job Name:	Anytime Fitness	Designer:	Monica M Tymon	Sketch #:	18-0803-P1
Location:	36533 C Breaud Rd	Salesman:	Chris Nguyen	Scale:	1/4" = 1'-0"
	Prairieville, LA	Contact Person:		Contact Number:	

THESE PLANS AND SPECIFICATIONS HAVE BEEN PREPARED BY ME OR UNDER MY SUPERVISION. TO THE BEST OF MY KNOWLEDGE AND BELIEF THEY CONFORM TO ALL CITY REQUIREMENTS. I AM NOT GENERALLY ADMINISTERING THE WORK. ALL ELECTRIC SIGNS UL LISTED/ WINDLOAD OF 130 MPH

THIS DRAWING IS THE PROPERTY OF PRO SIGNS & GRAPHICS AND CANNOT BE DUPLICATED WITHOUT PERMISSION.