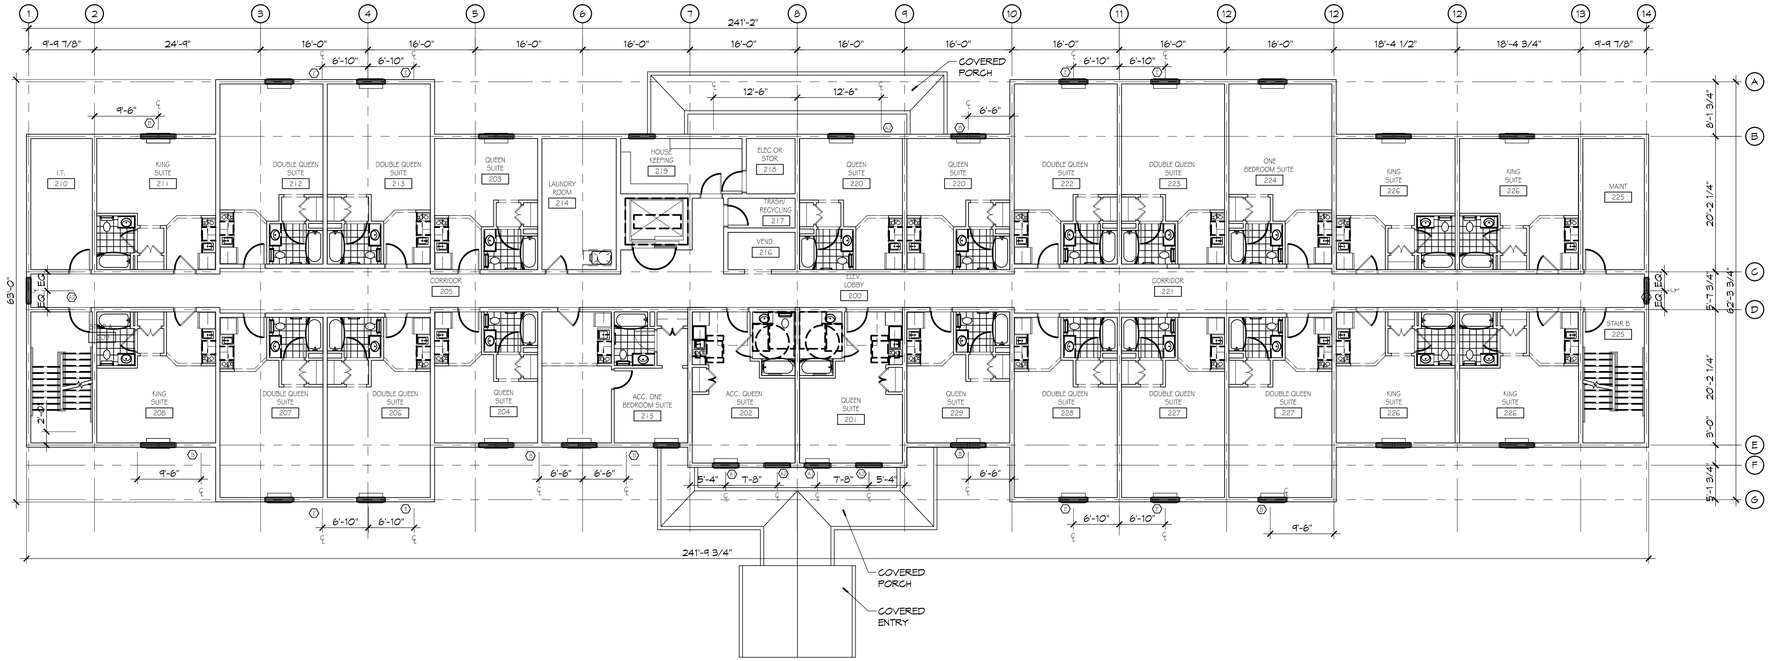

N

2 ARCHITECTURAL FLOOR PLAN - LEVELS 2 & 3

SCALE: 3/32" = 1'-0"

20 GUESTROOMS EACH FLOOR

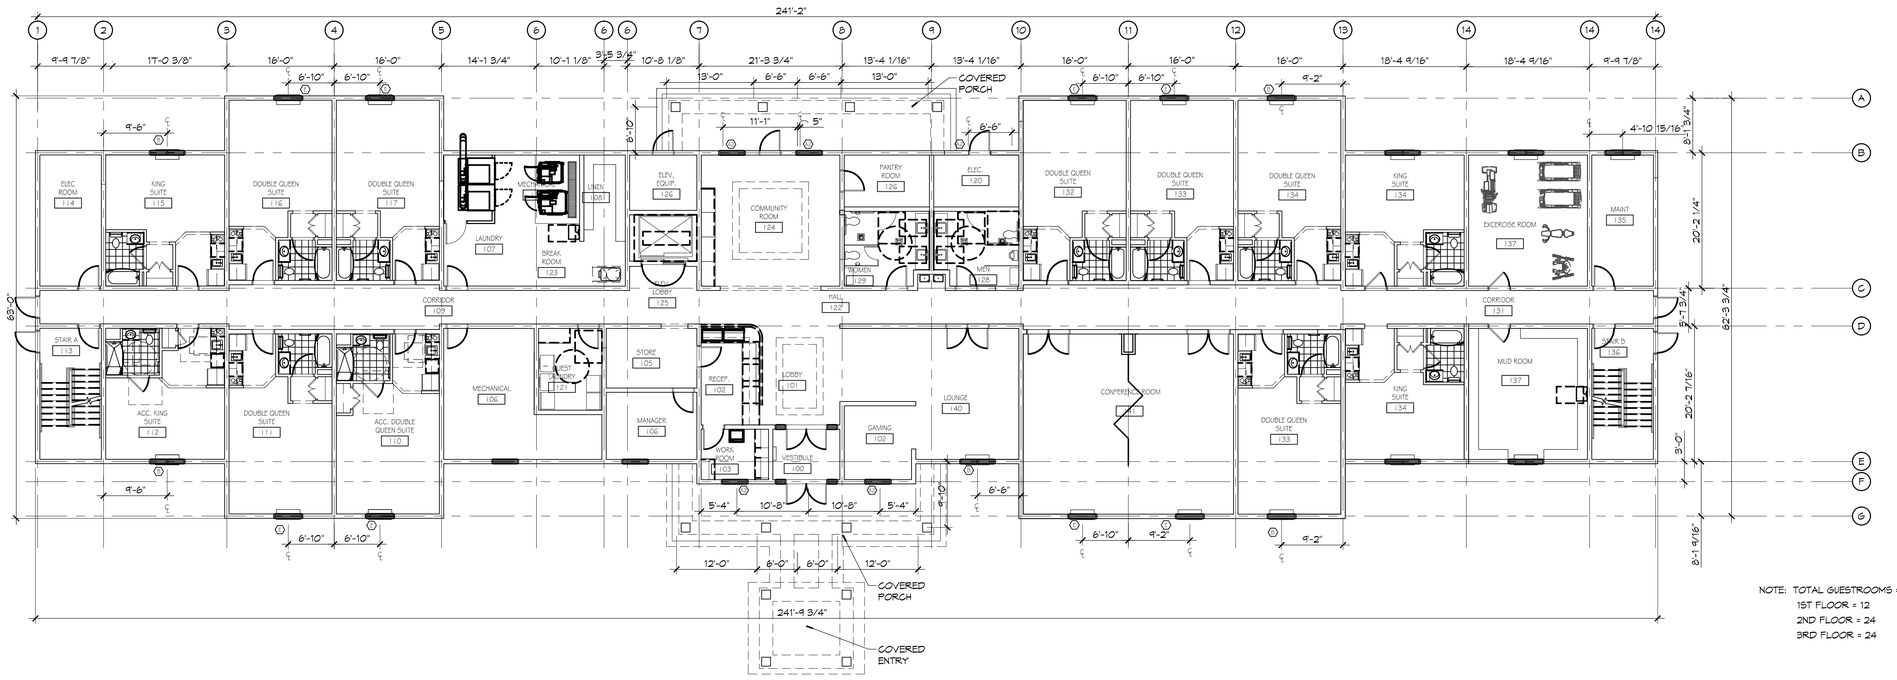

NOTE: TOTAL GUESTROOMS = 60
1ST FLOOR = 12
2ND FLOOR = 24
3RD FLOOR = 24

N

1 ARCHITECTURAL FLOOR PLAN - LEVEL 1

SCALE: 3/32" = 1'-0"

11 GUESTROOMS

DAMMON ENGINEERING, INC.
LOUISIANA & MISSISSIPPI
www.dammonengineering.com
info@dammonengineering.com
Chief Engineer: Brian Mistich, PE
554 Old Spanish Trail

REVISIONS

#	DESCRIPTION	DATE

SEAL:

MAINSTAY SUITES

LOT #1 LA HWY 27
HACKBERRY, LA 70645

JOB No: 2265 DATE: NOVEMBER, 2015

All design drawings and plans, including details, are and remain the property of Dammon Engineering, Inc. and are not to be used for any purpose other than the specific project for which they have been prepared and delivered without written consent of Dammon Engineering, Inc.

SHEET TITLE:
ARCHITECTURAL FLOOR PLANS - LEVEL 1, 2, & 3, SCHEME A

DRAWING NUMBER:

A101

SHEET No: 10 of -