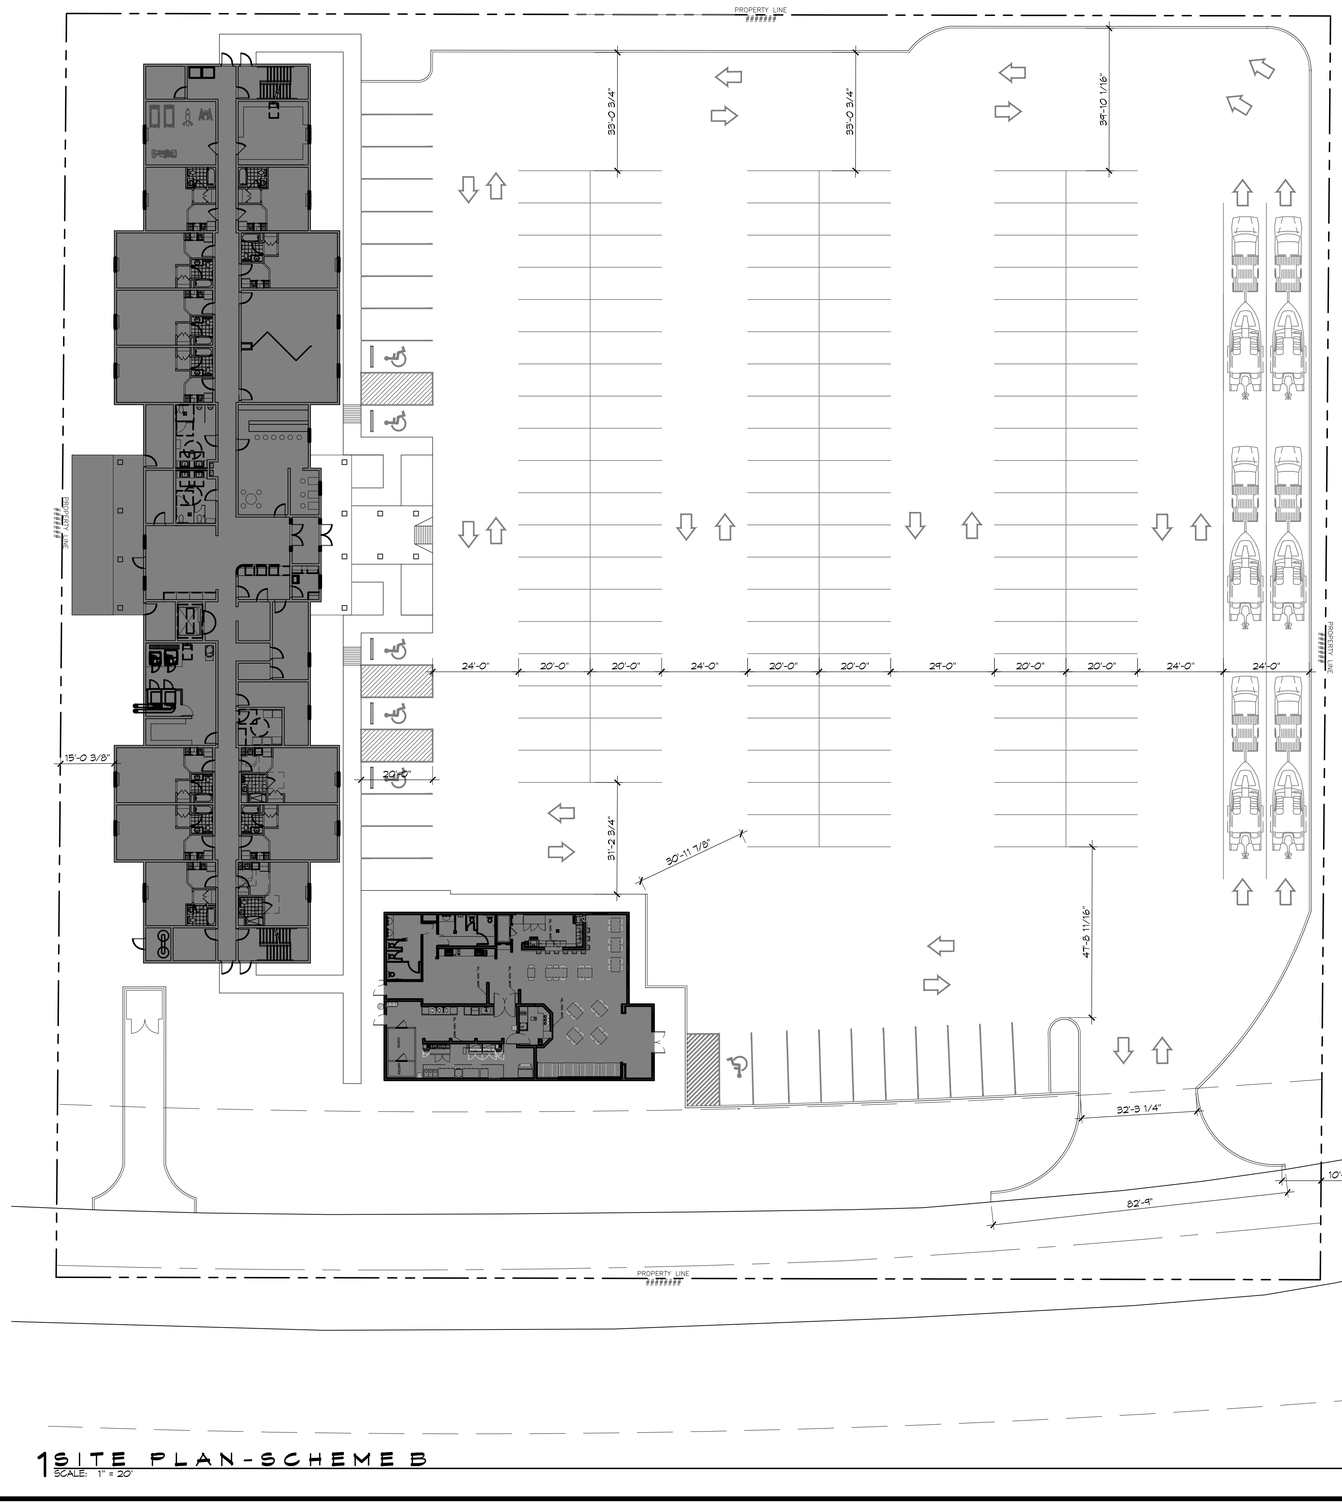

1 SITE PLAN-SCHEME B
SCALE: 1" = 20'

PARKING STATISTICS

PARKING REQUIREMENTS

GUEST ROOM COUNT
62 GUESTROOMS TOTAL

PARKING COUNT REQUIREMENT
- 1 PARKING SPACE PER GUEST ROOM

MINIMUM REQUIRED PARKING SPACE COUNT
- 62 SPACES

PARKING SPACES PROVIDED
- 148 SPACES *(INCLUDING ACCESSIBLE SPACES)*

ACCESSIBILITY REQUIREMENTS

PER 2010 ADA STANDARDS FOR ACCESSIBLE DESIGN
TABLE 208.2 GUEST ROOMS WITH MOBILITY FEATURES

SPACES PROVIDED	ACCESSIBLE PARKING SPACES
101 - 150	5 MINIMUM

DAMMON ENGINEERING, INC.
LOUISIANA & MISSISSIPPI
www.dammonengineering.com
info@dammonengineering.com
Chief Engineer: Brian Mistich, PE
554 Old Spanish Trail
Slidell, LA 70461

REVISIONS

#	DESCRIPTION	DATE

SEAL:

MAIN STAY SUITES
LOT #7 LA HWY 27
HACKBERRY, LA 70645

JOB No: 2265 DATE: NOVEMBER, 2015

These drawings and specifications, including ideas, designs, and arrangements represented thereon are and shall remain the property of Dammon Engineering, Inc. and shall not be used in whole or in part for any other project without the written permission of Dammon Engineering, Inc. and are not to be changed or copied in any form or manner whatsoever nor are they to be assigned to any third party without first obtaining the expressed written permission and consent of Dammon Engineering, Inc.

SHEET TITLE:
SITE PLAN W/SCHEME B
HOTEL FLOOR PLAN &
RESTAURANT

DRAWING NUMBER:
C101

SHEET No: 6 of -

FILE NAME: J:\1 - Working Projects\2265 - Mistich, Brian - Hackberry, Louisiana\Drawings\Current Drawings\C101 Site Plan-scheme B.dwg, BUT DATE & TIME: Friday, November 20, 2015, 1:13:23 PM