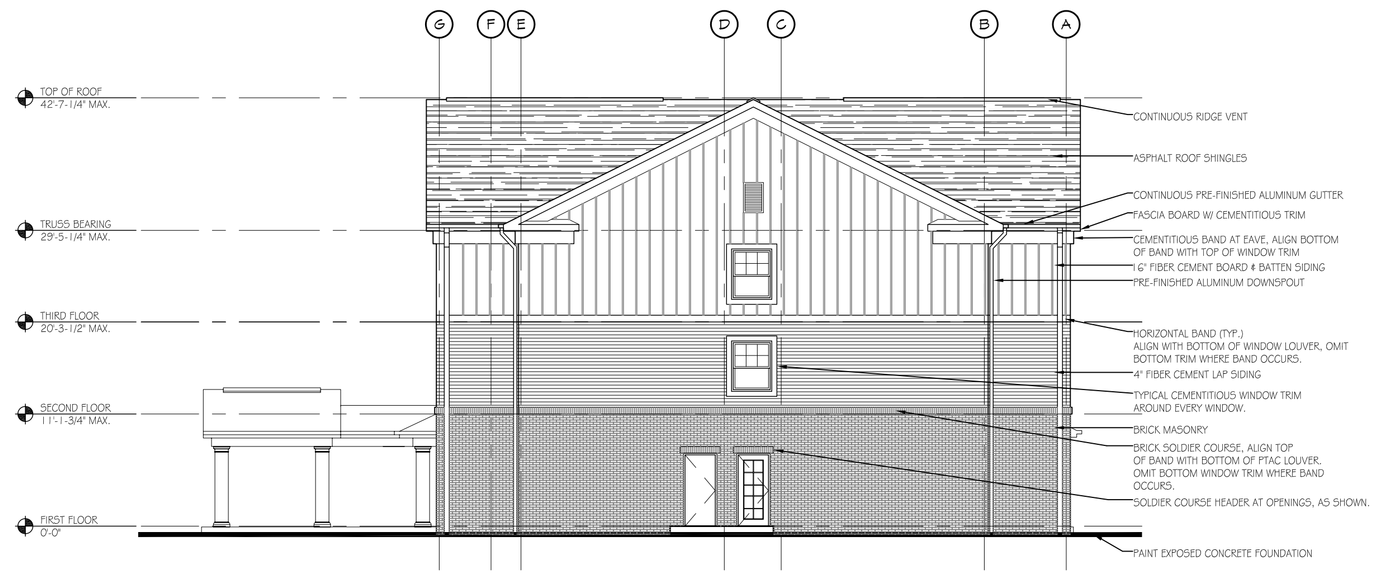

2 RIGHT ELEVATION
SCALE: 3/32"=1'-0"

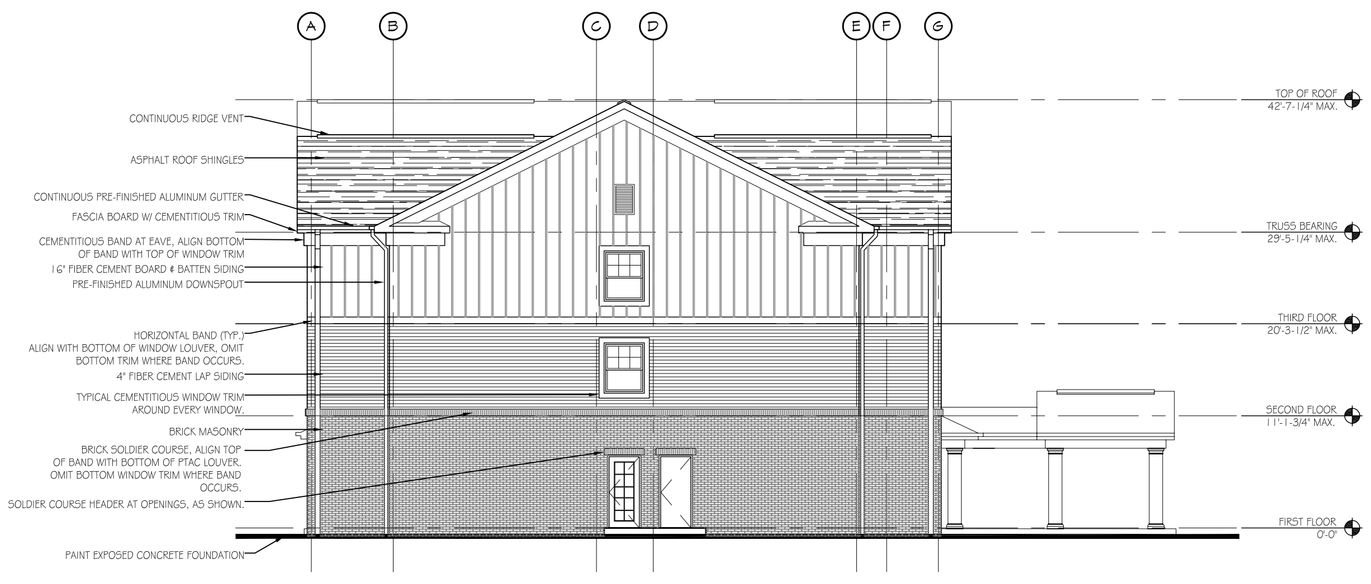

1 LEFT ELEVATION
SCALE: 3/32"=1'-0"

DAMMON ENGINEERING, INC.
LOUISIANA & MISSISSIPPI
www.dammonengineering.com
www.dammonengineering.com
PH: 985.649.5832 F: 985.641.5950
Chief Engineer: Brian Mistich, PE
5500 Oakridge Trail
Slidell, LA 70458

#	DESCRIPTION	DATE
	REVISIONS	

SEAL:

PRELIMINARY NOT FOR CONSTRUCTION

MAINSTAY SUITES
700 MAIN STREET
LOT #1 LA HWY 21
HACKBERRY, LA 70645

JOB No:	2265
DATE:	JANUARY, 2016
DRAWN BY:	JTL
CHECKED BY:	CKD

The plans, details, and specifications shown on this drawing are the property of Dammon Engineering, and are not to be reproduced and used without the property of Dammon Engineering, and are not to be reproduced and used without the written consent of Dammon Engineering. These plans are prepared and developed exclusively for this project. Any other use or project is prohibited.

SHEET TITLE:
ARCHITECTURAL EXTERIOR ELEVATIONS

DRAWING NUMBER:
A202

SHEET No: 10 of -