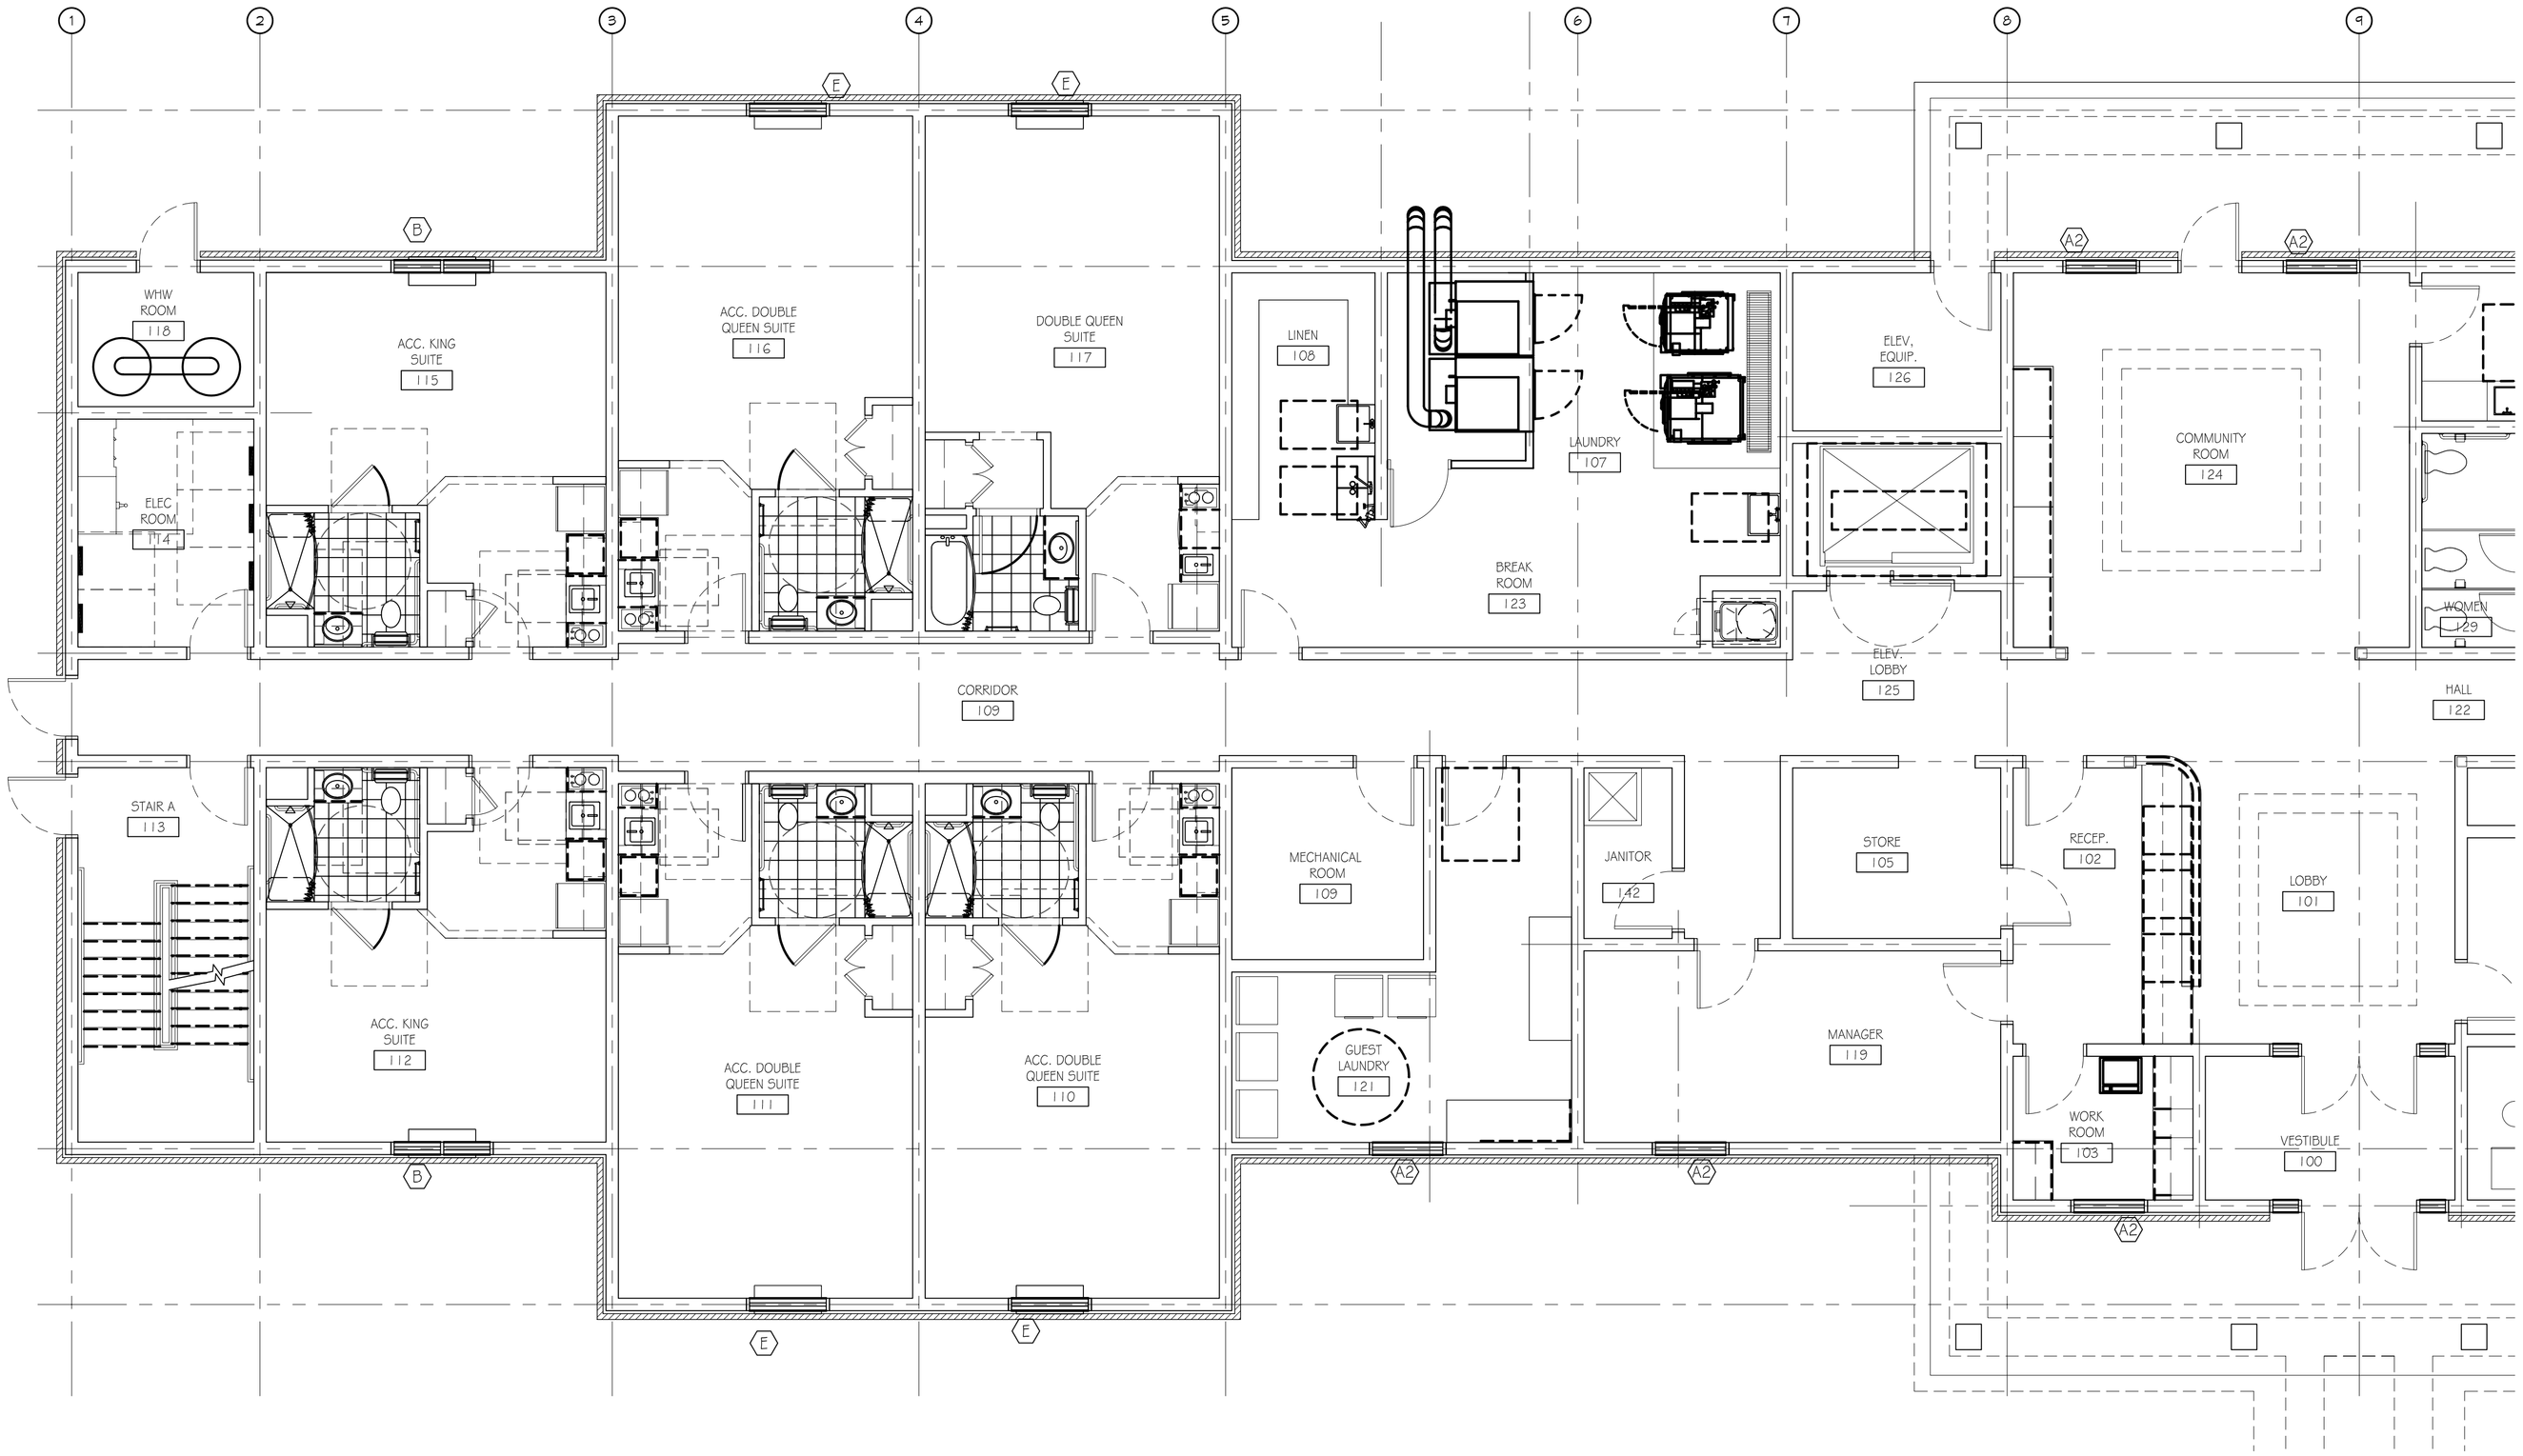

1 ENLARGED FLOOR PLAN - LEVEL 1
SCALE: 3/16" = 1'-0"

DAMMON ENGINEERING, INC.
LOUISIANA & MISSISSIPPI

Chief Engineer: Brian Mistich, PE
554 Old Spanish Trail
Slidell, LA 70458
www.dammonengineering.com
info@dammonengineering.com
PH: 985.649.5832 F: 985.641.5950

REVISIONS

#	DESCRIPTION	DATE

SEAL:

PRELIMINARY NOT FOR CONSTRUCTION

MAINSTAY SUITES

700 MAIN STREET
LOT 1 LA HWY 2
HACKBERRY, LA 70645

JOB No:	2265	DATE:	JANUARY, 2016
DRAWN BY:	JTL	CHECKED BY:	CKD

The plans drawings and specifications, designs and drawings represent information pertinent to the Mainstay Suites project. The plans drawings and specifications are instruments of service and shall remain the property of Dammon Engineering, and project owner shall be granted permission to use the plans drawings and specifications for the purpose of completing the project. Owner shall be responsible for all costs incurred by Dammon Engineering, if project owner uses plans drawings and specifications for purposes other than completing the project. Please contact Dammon Engineering, if project owner needs plans drawings and specifications for purposes other than completing the project.

SHEET TITLE:
ENLARGED FLOOR PLAN - LEVEL 1

DRAWING NUMBER:

A501

SHEET No: 10 of -