PTAC SCHEDULE

UNIT	TOTAL BTU	CFM	OA	HEAT (KW)	ELECTRICAL			MFR
					VOLT	MCA	MAX O.C.P.	
PT-1 GUESTROOMS	9,000	360	36	3.5	208V, 3Ø	19.5	20	AMANA

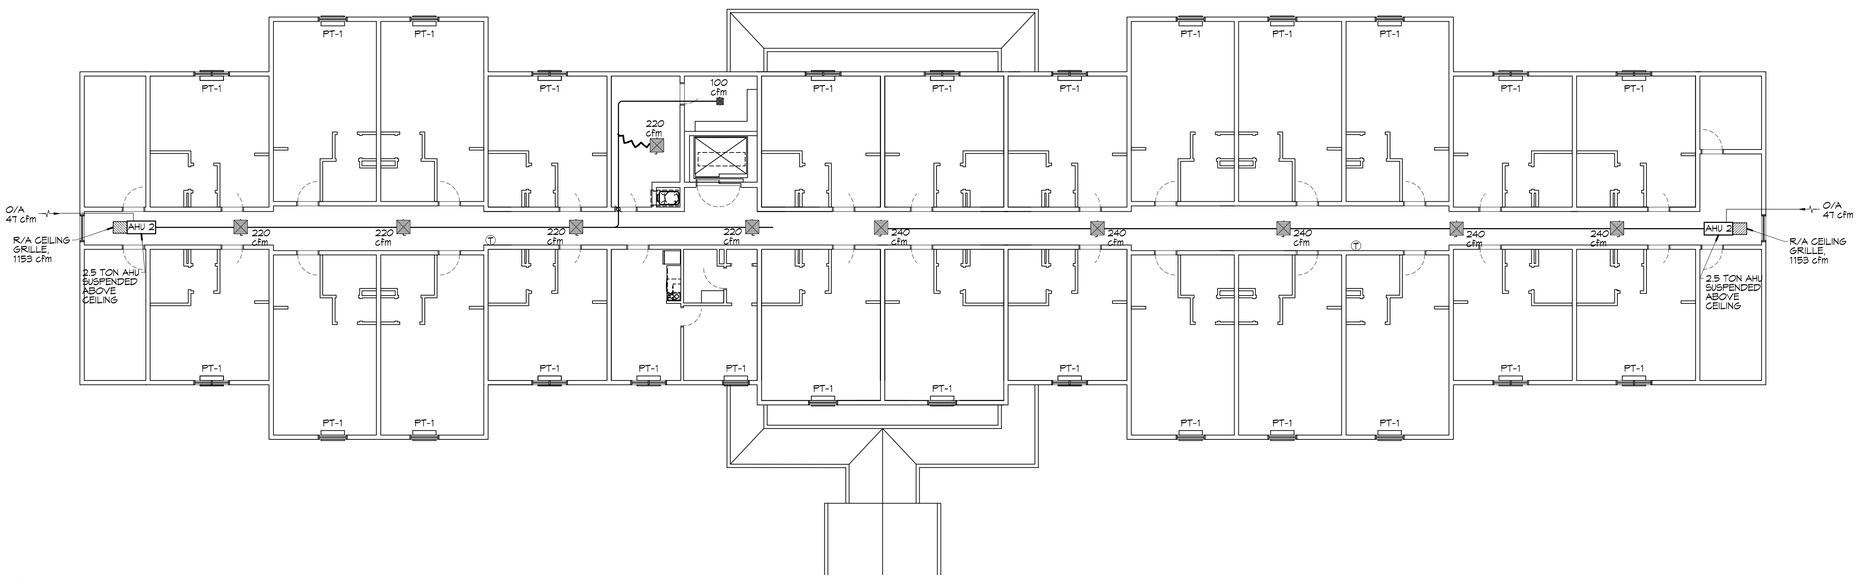

N

1 MECHANICAL PLAN - LEVELS 2 & 3
SCALE: 3/32"=1'-0"

DAMMON ENGINEERING, INC.
LOUISIANA & MISSISSIPPI
www.dammonengineering.com
info@dammonengineering.com
PH: 985.649.5832 F: 985.641.5950
Chief Engineer: Brian Mistich, PE
554 Old Spanish Trail
Slidell, LA 70458

#	DESCRIPTION	DATE

REVISIONS

SEAL:

PRELIMINARY NOT FOR CONSTRUCTION

MAINSTAY SUITES
700 MAIN STREET
LOT #1 LA HWY 21
HACKBERRY, LA 70645

JOB No: 2265 DATE: JANUARY, 2016
DRAWN BY: CKD CHECKED BY: CKD

THESE DRAWINGS AND SPECIFICATIONS ARE THE PROPERTY AND COPYRIGHT OF DAMMON ENGINEERING, INC. AND SHALL NOT BE USED FOR OTHER WORK AND ARE TO BE RETURNED UPON REQUEST. THE REPRODUCTION, ALTERATION OR REPUBLICATION OF THESE DRAWINGS AND SPECIFICATIONS WITHOUT WRITTEN CONSENT OF DAMMON ENGINEERING, INC. IS FORBIDDEN. ONLY THE ORIGINAL SEALED DOCUMENTS SHALL GOVERN. THESE DRAWINGS AND SPECIFICATIONS WERE PREPARED FOR THE USE OF DAMMON ENGINEERING, INC. AND THEY MAY NOT BE USED FOR OTHER PROJECTS OR WHICH THEY WERE NOT PREPARED AND REVIEWED WITHOUT WRITTEN CONSENT.

SHEET TITLE:
MECHANICAL PLANS - LEVELS 2, 3, AND 4

DRAWING NUMBER:
M102

SHEET No: 30 of -