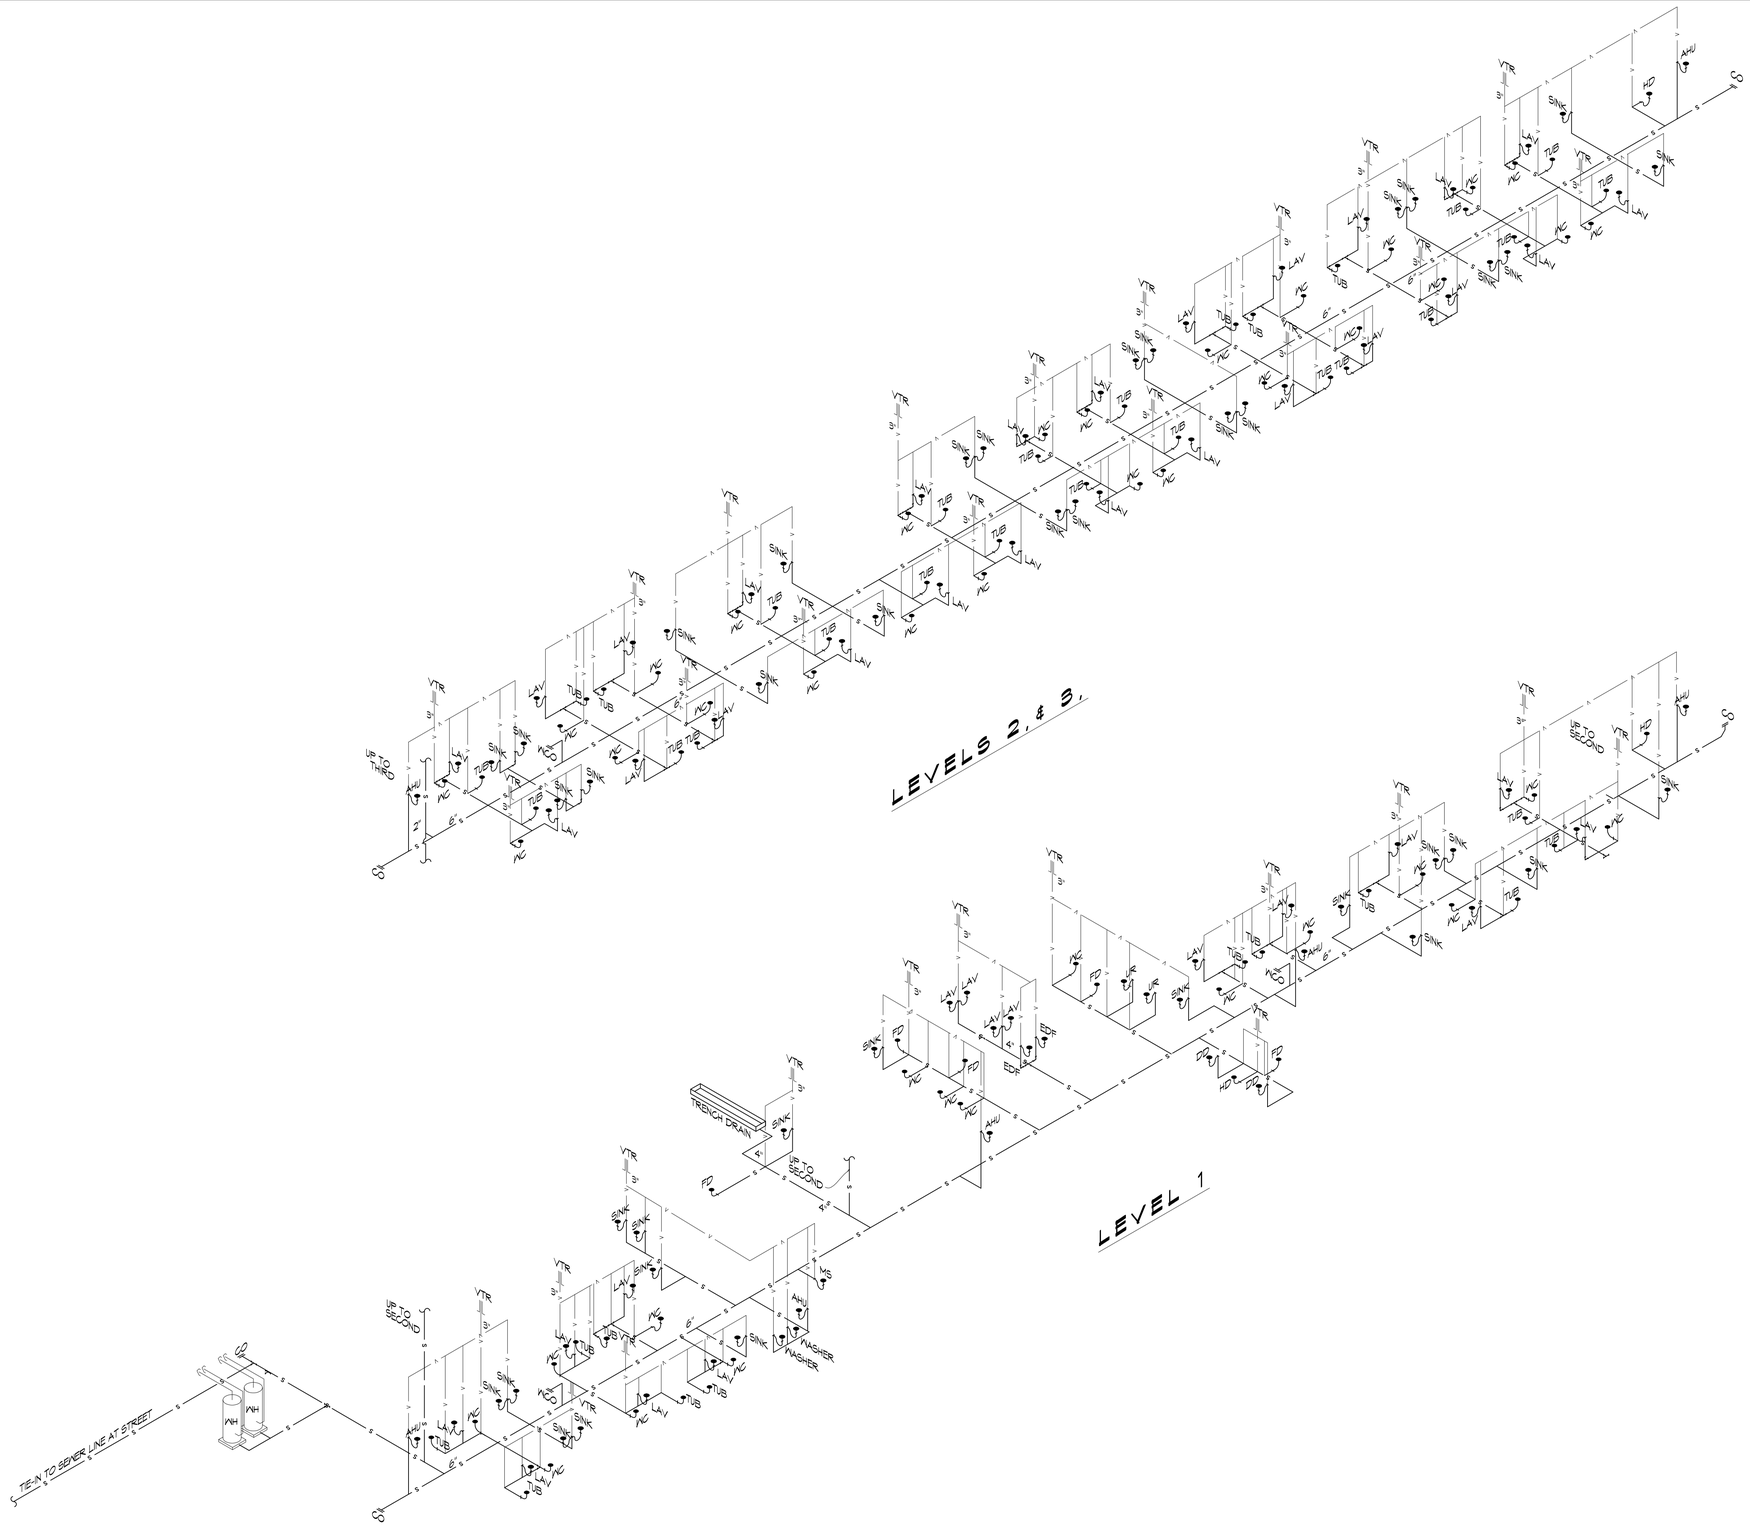

1 PLUMBING SANITARY RISER DIAGRAMS
SCALE: NTS

DAMMON ENGINEERING, INC.
LOUISIANA & MISSISSIPPI
Chief Engineer: Brian Mistich, PE
554 Old Spanish Trail
Slidell, LA 70458
www.dammonengineering.com
info@dammonengineering.com
PH: 985.649.5832 F: 985.641.5950

#	DESCRIPTION	DATE

REVISIONS

SEAL:

PRELIMINARY NOT FOR CONSTRUCTION

MAIN STAY SUITES

700 MAIN STREET
LOT #1 LA HWY 21
HACKBERRY, LA 70645

JOB No:	2265
DATE:	JANUARY, 2016
DRAWN BY:	JTL
CHECKED BY:	CKD

THIS DRAWING IS THE PROPERTY OF DAMMON ENGINEERING. REPRODUCTION OR REUSE OF THIS DRAWING WITHOUT WRITTEN CONSENT OF DAMMON ENGINEERING IS PROHIBITED. ANY REPRODUCTION OR REUSE OF THIS DRAWING WITHOUT WRITTEN CONSENT OF DAMMON ENGINEERING IS A VIOLATION OF THE LAW.

SHEET TITLE:
PLUMBING RISER DIAGRAMS

DRAWING NUMBER:

P102

SHEET No: 27 of -