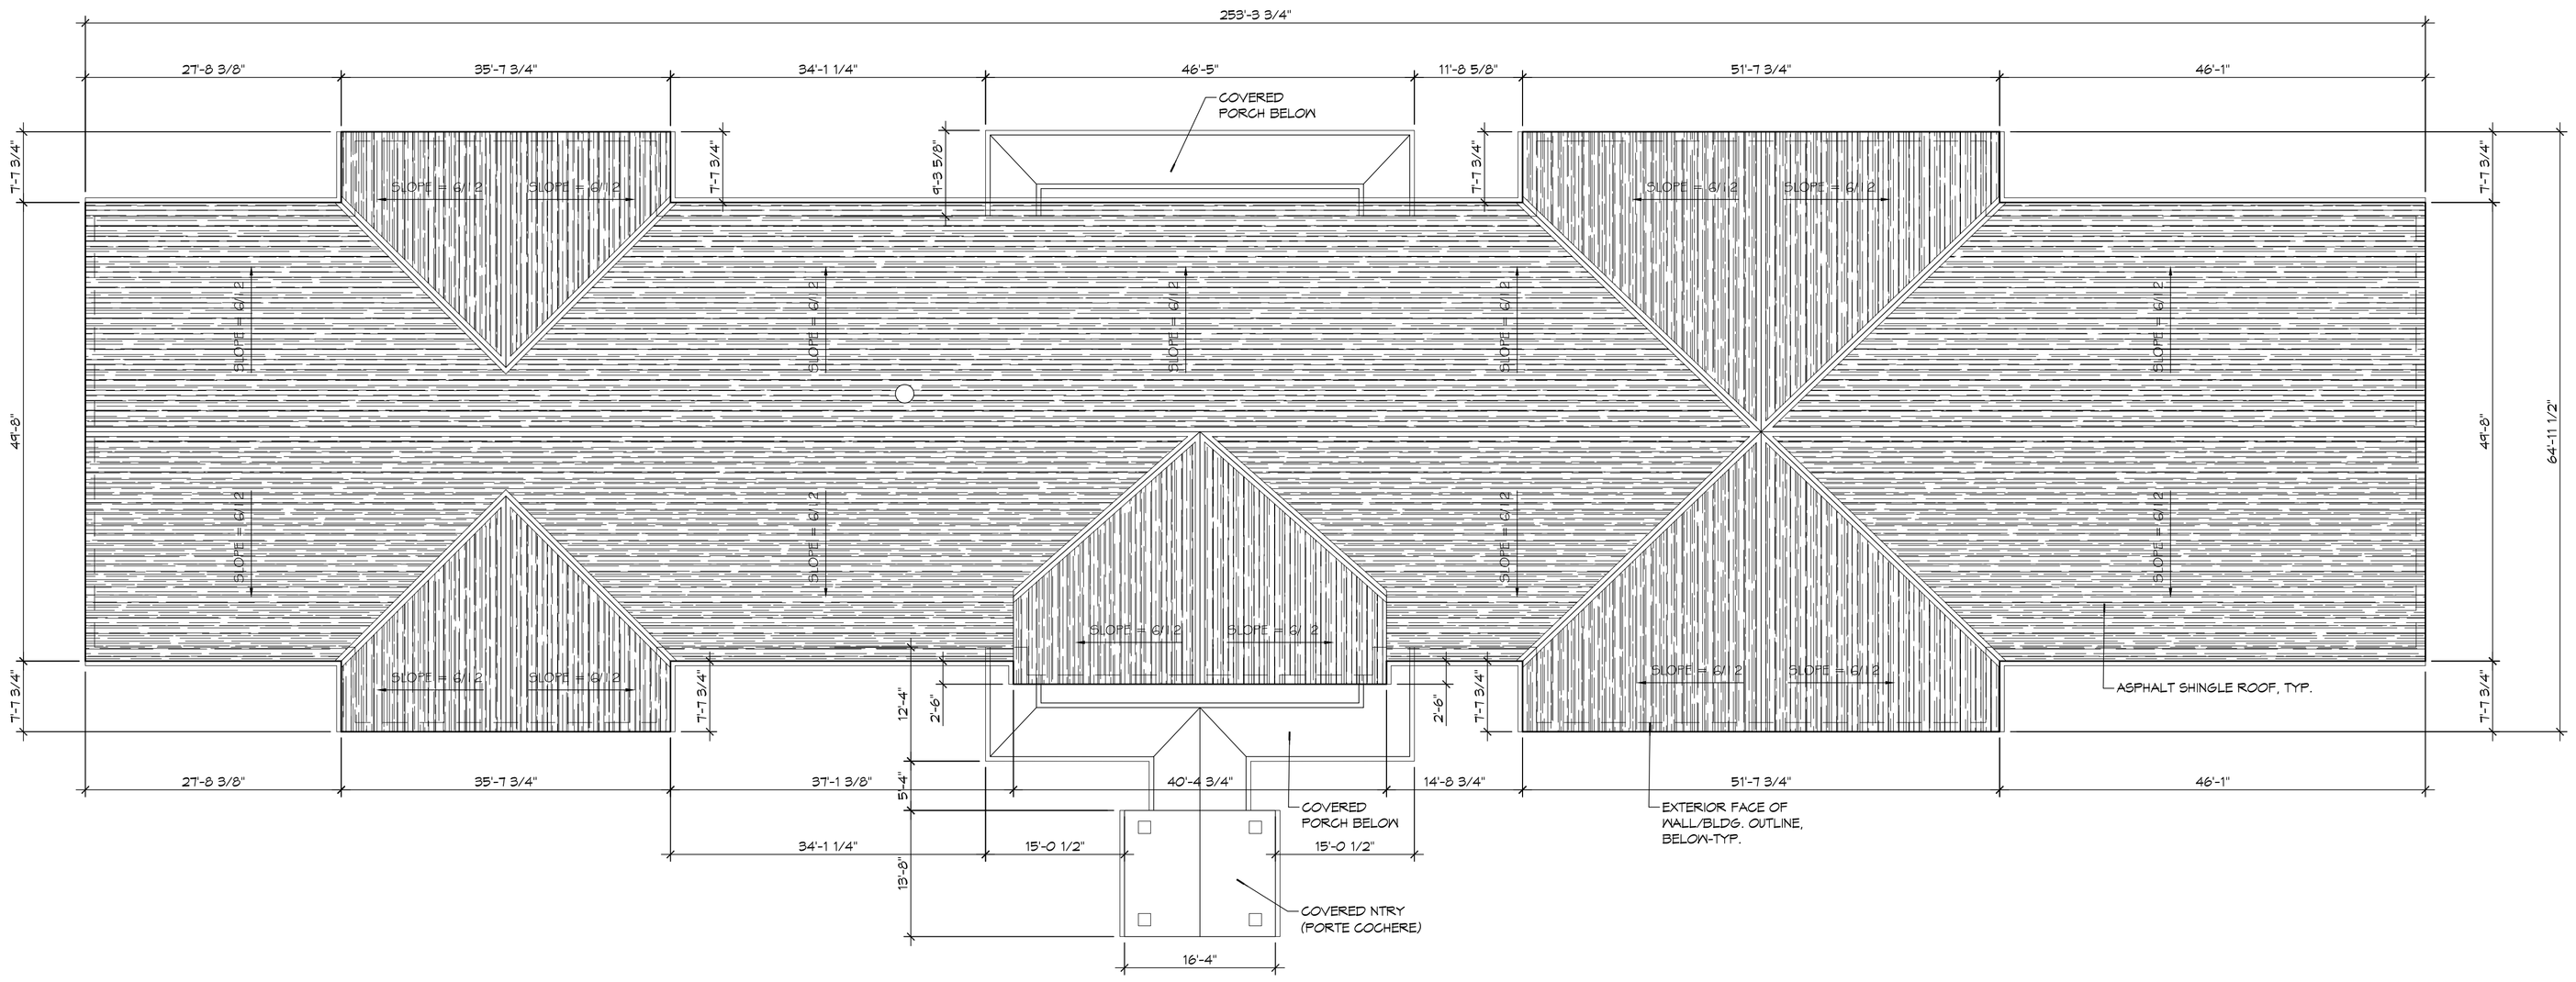

N

1 ARCHITECTURAL ROOF PLAN

SCALE: 3/32" = 1'-0"

12 GUESTROOMS

DAMMON ENGINEERING, INC.
LOUISIANA & MISSISSIPPI

Chief Engineer: Brian Mistich, PE
554 Old Spanish Trail
Slidell, LA 70458

www.dammonengineering.com
info@dammonengineering.com
PH: 985.649.5832 F: 985.641.5950

REVISIONS

#	DESCRIPTION	DATE
9		

SEAL:

MAINSTAY SUITES

700 MAIN STREET
LOT 1-A, HWY 21
HACKBERRY, LA 70645

JOB No:	22069	DATE:	FEBRUARY, 2016
DRAWN BY:	JTL	CHECKED BY:	JMS

The plans drawings and specifications, designs and drawings represent information and data related to the property of Dammon Engineering, and such items shall be used solely in connection with the project for which they are prepared. Any other use or reproduction without written consent of Dammon Engineering is prohibited. Dammon Engineering, Inc. assumes no responsibility for the accuracy of any reproduction of the original drawings, specifications and contract documents.

SHEET TITLE:
ROOF PLAN

DRAWING NUMBER:

A102

SHEET No: 18 of 52