ABBREVIATIONS

SYMBOLS USED AS ABBREVIATIONS:

∠	ANGLE
℄	CENTERLINE
[	CHANNEL
D	PENNY
⊥	PERPENDICULAR
℘	PLATE OR PROPERTY LINE
Φ	DIAMETER

ABBREVIATIONS:

A	FRESH AIR
A/E	ARCHITECT/ ENGINEER
AB	ANCHOR BOLT
ABAN	ABANDON
ABC	AGGREGATE BASE COURSE
ABRSV	ABRASIVE
ABS	ABSOLUTE
ABV	ABOVE
A/C	AIR CONDITIONER
AC	ALTERNATING CURRENT
AC	ARMORED CABLE
ACC	ACCESSIBLE
ACR	ACROSS
ACS	ACCESS
ACS DR	ACCESS DOOR
ACS FLR	ACCESS FLOOR
ACS PNL	ACCESS PANEL
ACST	ACOUSTIC(AL)
ACT	ACOUSTICAL CEILING TILE
AD	AREA DRAIN
ADA	AMERICANS W/ DISABILITIES ACT
ADC	AUTOMATIC DOOR CLOSER
ADD	ADDENDUM
ADH	ADHESIVE
ADJ	ADJACENT
ADJ	ADJUST(ABLE)
ADL	ADDITIONAL
ADMIN	ADMINISTRATION
AFC	ABOVE FINISH COUNTER
AFF	ABOVE FINISH FLOOR
AFG	ABOVE FINISHED GRADE
AFS	ABOVE FINISHED SLAB
AGG	AGGREGATE
AHJ	AUTHORITY HAVING JURISDICTION
AHU	AIR HANDLING UNIT
ALLOW	ALLOWANCE
ALM	ALARM
ALT	ALTERNATE
ALUM	ALUMINUM
AMB	AMBIENT
AMT	AMOUNT
ANC	ANCHOR
ANN	ANNUNCIATOR
ANOD	ANODIZED
ANT	ANTENNA
ANSI	AMERICAN NATIONAL STANDARDS INSTITUTE
APA	AMERICAN PLYWOOD ASSOCIATION
APC	ACOUSTICAL PANEL CEILING
APP	APPEARANCE
APPD	APPROVE(D)
APPROX	APPROXIMATE
APT	APARTMENT
AR	AS REQUIRED
ARCH	ARCHITECT(URAL)
ARF	ARCHITECTURAL FINISH
ASB	ASBESTOS
ASC	ABOVE SUSPENDED CEILING
ASCE	AMERICAN SOCIETY OF CIVIL ENGINEERS
ASHRAE	AMERICAN SOCIETY OF HEATING REFRIGERATING AND AIR CONDITIONING ENGINEERS
ASI	ARCHITECT'S SUPPLEMENTAL INSTRUCTION(S)
ASKLR	AUTOMATIC SPRINKLER
ASME	AMERICAN SOCIETY OF MECHANICAL ENGINEERS
ASPH	ASPHALT
ASR	AUTOMATIC SPRINKLER RISER
ASSN	ASSOCIATION
ASSY	ASSEMBLY
ASTM	AMERICAN SOCIETY FOR TESTING AND MATERIALS
ASYM	ASYMMETRICAL
ATCH	ATTACHMENT
ATS	AUTOMATIC TRANSFER SWITCH
AUTO	AUTOMATIC
AUX	AUXILIARY
AV	AUDIO VISUAL
AVE	AVENUE
AVG	AVERAGE
AW	ARCHITECTURAL WOODWORK
AWG	AMERICAN WIRE GAUGE
AWI	ARCHITECTURAL WOODWORKING INSTITUTE
AWT	ACOUSTICAL WALL TREATMENT
AZ	AZIMUTH
B PL	BASE PLATE
B/B	BACK TO BACK
BA	BRIGHT ANNEALED
BAF	BAFFLE
BAG	BAGGAGE
BAL	BALANCE
BALC	BALCONY
BAS	BUILDING AUTOMATION SYSTEM
BAT	BATTEN
BAT	BATTERY
BB	BASEBOARD
BB	BULLETIN BOARD
BC	BACK OF CURB
BC	BETWEEN CENTERS
BC	BOOKCASE
BC	BOTTOM CHORD
BC	BRICK COURSE
BC	BUILDING CODE
BD	BOARD
BD FT	BOARD FEET (FOOT)
BDD	BACKDRAFT DAMPER
BDNG	BEDDING
BDRY	BOUNDARY
BEV	BEVEL
BF	BOTH FACES
BFF	BELOW FINISH FLOOR
BFP	BACKFLOW PREVENTER
BEL	BELOW
BG	BUMPER GUARD
BHMA	BUILDER'S HARDWARE MANUFACTURER'S ASSOCIATION
BIA	BRICK INSTITUTE OF AMERICA
BIL	BASIC INSULATION LEVEL
BJT	BED JOINT
BJT	BEAD JOINT
BIT	BITUMINOUS
BITUM	BITUMINOUS
BKG	BACKING
BKGD	BACKGROUND
BL	BASE LINE
BL	BUILDING LINE
BLD	BUILD
BLDG	BUILDING
BLKHD	BULKHEAD
BLK	BLOCK
BLKT	BLANKET
BLKNG	BLOCKING
BLST	BALLAST
BLT IN	BUILT-IN
BLVD	BOULEVARD
BLW	BELOW
BLW	CLG BELOW CEILING
BM	BEAM
BM	BENCH MARK
BN	BULLNOSE
BO	BY OTHERS
BOB	BOTTOM OF BEAM
BOS	BOTTOM OF STEEL
BOT	BOTTOM
BOT F	BOTTOM FACE
BP	BUILDING PAPER
BPRF	BULLETPROOF (BULLET-RESISTANT)
BR	BEDROOM
BRG	BEARING
BRDG	BRIDGE/BRIDGING
BRG PL	BEARING PLATE
BRKR	BREAKER
BRKT	BRACKET
BRLP	BURLAP
BRZ	BRONZE
BS	BOTH SIDES
BW	BOTH WAYS
BSMT	BASEMENT
BSP	BLACK STEEL PIPE
BSTR	BOOSTER

BT	BATHTUB
BTR	BETTER
BTU	BRITISH THERMAL UNIT
BTUH	BRITISH THERMAL UNIT PER HOUR
BTWN	BETWEEN
BU	BUILT-UP
C	CELSIUS
C	CHANNEL
C CONC	CAST CONCRETE
C TO C	CENTER TO CENTER
CAB	CABINET
CALC	CALCULATE
CAM	CAMBER
CAN	CANOPY
CANTIL	CANTILEVER
CANV	CANVAS
CAP	CAPACITY
CAT	CATALOG
CATW	CATWALK
CAV	CAVITY
CB	CARRIAGE BOLT
CB	CATCH BASIN
CB	CEMENT BASE
CB	CERAMIC BASE
CB	CORNER BEAD
CBB	CEMENTITIOUS BACKER BOARD
CCD	CONTRACT CHANGE DIRECTIVE
CCTV	CLOSED CIRCUIT TV
CCW	COUNTERCLOCKWISE
CD	CONSTRUCTION DOCUMENTS
CD	CONTRACT DOCUMENTS
CEM	CEMENT/CEMENTITIOUS
CEM	CEMETARY
CEM FIN	CEMENT FINISH
CEM PLAS	CEMENT PLASTER
CER	CERAMIC
CERT	CERTIFY
CF	CEMENT FLOOR
CF	CONTRACTOR FURNISHED
CFCI	CONTRACTOR FURNISHED/CONTRACTOR INSTALLED
CFOI	CONTRACTOR FURNISHED/OWNER INSTALLED
CFE	CONTRACTOR FURNISHED EQUIPMENT
CLFG	COUNTER-FLASHING
CFM	CUBIC FEET PER MINUTE
CFMF	COLD-FORMED METAL FRAMING
CFS	CUBIC FEET PER SECOND
CG	CENTER OF GRAVITY
CG	CORNER GUARD
CHEM	CHEMICAL
CHFR	CHAMFER
CHG	CHARGE
CHK	CHECK
CHKV	CHECK VALVE
CHMBR	CHAMBER
CHMFR	CHAMFER
CHR PL	CHROME PLATED
CI	CAST IRON
CI	CURB INLET
CIP	CAST-IN-PLACE
CIP	CAST IRON PIPE
CIR	CIRCLE
CIRC	CIRCULAR
CJ	CONSTRUCTION JOINT
CJT	CONTROL JOINT
CK TP	COOK TOP
CKT	CIRCUIT
CK	CAULK
CL	CENTER LINE
CL	CLASS
CL	CLOSE
CL D	CLOTHES DRYER
CLASS	CLASSIFICATION
CLDG	CLADDING
CLNG	CEILING
CLG DIFF	CEILING DIFFUSER
CLG GRL	CEILING GRILLE
CLG HT	CEILING HEIGHT
CLG REG	CEILING REGISTER
CLKJ	CALKED JOINT
CLR	CLEAR
CLL	COLUMN LINE
CLL	CONTRACT LIMIT LINE
CLO	CLOSET
CLOS	CLOSURE
CLR	CLEAR
CLR	COLOR
CLRM	CLASSROOM
CLT	CLEAT
CLWG	CLEAR WIRED GLASS
CM	CENTIMETER
CM^2	SQUARE CENTIMETER
CMP	CORRUGATED METAL PIPE
CMPST	COMPOSITE
CMU	CONCRETE MASONRY UNIT
CNCL	CONCEALED
CND	CONDUIT
CNDS	CONDENSATE
CNR	CORNER
CONTR	CONTRACTOR
CNTR	COUNTER
CNVR	CONVEYOR
CNTR	COUNTER
CO	CARBON MONOXIDE
CO	CASED OPENING
CO	CERTIFICATE OF OCCUPANCY
CO	CLEANOUT
CO	COMPANY
CO	CUTOUT
CO_2	CARBON DIOXIDE
COAX	COAXIAL CABLE
COEFF	COEFFICIENT
COL	COLUMN
COM	COMMON
COMB	COMBINATION
COMP	COMPOSITION
COMP	COMPONENT
COMPL	COMPLETE
COMPT	COMPARTMENT
CONC	CONCENTRIC
CONC	CONCRETE
CONC FLR	CONCRETE FLOOR
COND	CONDENSER
COND	CONDITION
CONDN	CONDENSATION
CONN	CONNECT
CONF	CONFERENCE
CONT	CONTINUOUS
CORR	CORRUGATED
CONSTR	CONSTRUCTION
CONSULT	CONSULTANT
CONV	CONVERT
COORD	COORDINATE
COP	COPING
COR	CHANGE ORDER REQUEST
CORN	CORNICE
CORR	CORRECT
CORR	CORRIDOR
CORRES	CORRESPOND
COTG	CLEANOUT TO GRADE
COV	COVER
CPT	CARPET(ED)
CR	CONTROL ROOM
CRS	COURSE(S)
CRS	COLD ROLLED STEEL
CRSI	CONCRETE REINFORCING STEEL INSTITUTE
CRT YD	COURTYARD
CS	CAST STONE
CS	COUNTERSINK
CSB	CONCRETE SPLASH BLOCK
CSG	CASING
CSI	CONSTRUCTION SPECIFICATIONS INSTITUTE
CSK	COUNTER SUNK
CSMT	CASEMENT
CSP	CONCRETE SEWER PIPE
CSWK	CASEWORK
CT	CERAMIC TILE
CT	COUNT
CTF	CERAMIC TILE FLOOR
CTR	CENTER
CTRK	CURTAIN TRACK
CTSC	COUNTERSINK SCREW
CU	CUBIC
CU	FT CUBIC FEET
CU	IN CUBIC INCH
CU	YD CUBIC YARD
CUB C	CUBICLE CURTAIN
CYL	CYLINDER
D	DRAIN

D CHEM	DRY CHEMICAL
D1S	DRESSED ONE SIDE
D2S	DRESSED TWO SIDES
DAT	DATUM
DB	DECIBEL
DBL	DOUBLE
DEL	DELETE
DEG	DEGREE
DFL	DEFLECTION
DEMO	DEMOLITION/DEMOLISH
DEP	DEPRESSED
DET	DETAIL
DHW	DOMESTIC HOT WATER
DIA	DIAMETER
DIAG	DIAGONAL
DIFF	DIFFERENCE
DIM	DIMENSION
DIR	DIRECTION
DISP	DISPENSER
DIV	DIVISION
DL	DEAD LOAD
DMPF	DAMPPROOFING
DPR	DAMPER
DR	DOOR
DR	DRAIN
DR CL	DOOR CLOSER
DR FR	DOOR FRAME
DR OPNG	DOOR OPENING
DRH	DOOR HOLDER
DRLV	DOOR LOUVER
DRST	DOOR STOP
DRSW	DOOR SWITCH
DS	DOWNSPOUT
DS	DISCONNECT SWITCH
DTA	DOVETAIL
DW	DISHWASHER
DWR	DRAWER
DWG	DRAWING
E	EAST
EA	EACH
EB	EXPANSION BOLT
EJ	EXPANSION JOINT
EL	ELEVATION
ELEC	ELECTRIC/ ELECTRICAL
ELEV	ELEVATOR
EMER	EMERGENCY
ENC	ENCLOSURE
EO	ELECTRIC OUTLET
EP	ELECTRIC PANELBOARD
EQ	EQUAL
EQPM	EQUPMENT
ETR	EXISTING TO REMAIN
EWC	ELECTRIC WATER COOLER
EWH	ELECTRIC WATER HEATER
EXH	EXHAUST
EXMP	EXPANDED METAL PLATE
EXP	EXPOSED
EXIST	EXISTING
EXT	EXTERIOR
FA	FIRE ALARM
FAS	FASTEN
FB	FACE BRICK
FBD	FIBERBOARD
FBO	FURNISHED BY OTHERS
FD	FLOOR DRAIN
FE	FIRE EXTINGUISHER
FEC	FE CABINET
FF	FACTORY FINISH
FFL	FINISH FLOOR LINE
FHC	FIRE HOSE CABINET
FIN	FINISH(ED)
FJT	FLUSH JOINT
FLG	FLASHING
FLR	FLOOR
FLUOR	FLUORESCENT
FLX	FLEXIBLE
FND	FOUNDATION
FOC	FACE OF CONCRETE
FOF	FACE OF FINISH
FOM	FACE OF MASONRY
FOS	FACE OF STUD(S)
FPL	FLOOR PLATE
FR	FRAME/FRAMED
FRC	FIRE-RESISTANT COATING
FRG	FORGED
FRT	FIRE-RETARDANT
FTG	FOOTING
FUR	FURRING
GA	GAUGE
GALV	GALVANIZED
GC	GENERAL CONTRACTOR
GD	GRADE
GF	GROUND FACE
GI	GALVANIZED IRON
GKT	GASKET
GL	GLASS/GLAZING
GVL	GRAVEL
GWB	GYPSUM WALL BOARD
HB	HOSE BIB
HBD	HARDBOARD
H/C	HANDICAPPED
HC	HOLLOW CORE
HCJ	HORIZONTAL CONTROL JOINT
HDR	HEADER
HWR	HARDWARE
HJT	HEAD JOINT
HM	HOLLOW METAL
HOR	HORIZONTAL
HPT	HIGH POINT
HR	HANDRAIL
HT	HEIGHT
HR	HANDRAIL
HT	HEIGHT
HTG	HEATING
HVAC	HEATHING/VENTILATION/AIR CONDITIONING
HWD	HARDWOOD
ID	INSIDE DIAMETER
INCL	INCLUDE(D)/(ING)
INSF	INSULATING FILL
INSUL	INSULATE(D)/INSULATION
INT	INTERIOR
INTM	INTERMEDIATE
INV	INVERT
J	JOIST
JF	JOINT FILLER
JT	JOINT
KIT	KITCHEN
KO	KNOCKOUT
KPL	KICKPLATE
L	LENGTH
LAB	LABORATORY
LAD	LADDER
LAM	LAMINATE(D)
LAV	LAVATORY
LB	LAG BOLT
LBL	LABEL
LC	LIGHT CONTROL
LH	LEFT HAND
LL	LIVE LOAD
LGMF	LIGHT GAUGE METAL FRAMING
LP	LIGHTPROOF
LPT	LOW POINT
LST	LIMESTONE
LT	LIGHT
LTL	LINTEL
LVR	LOUVER
LW	LIGHTWEIGHT
LWC	LIGHTWEIGHT CONCRETE
MAS	MASONRY
MATL	MATERIAL(S)
MAX	MAXIMUM
MBR	MEMBER
MDF	MEDIUM DENSITY FIBERBOARD
MDO	MEDIUM DENSITY OVERLAY
MECH	MECHANIC(AL)
MED	MEDIUM
MTL	METAL
MFR	MANUFACTURE(R)
MH	MANHOLE
M/W	MICROWAVE
MIN	MINIMUM
MIR	MIRROR
MISC	MISCELLANEOUS
MBR	MEMBRANE
MO	MASONRY OPENING

MOV	MOVEABLE
MT	MOUNT(ED)/(ING)
MULL	MULLION
MWK	MILLWORK
N	NORTH
NAT	NATURAL
NIC	NOT IN CONTRACT
NL	NAILABLE
NMT	NONMETALIC
NOM	NOMINAL
NR	NOISE REDUCTION
NRC	NOISE REDUCTION COEFFICIENT
NTS	NOT TO SCALE
OA	OVERALL
OC	ON CENTER(S)
OD	OUTSIDE DIAMETER
OFCI	OWNER FURNISHED CONTRACTOR INSTALLED
OFOI	OWNER FURNISHED OWNER INSTALLED
OH	OVERHEAD
OJ	OPEN-WEB-JOIST
OPNG	OPENING
OPH	OPPOSITE HAND
OPP	OPPOSITE
OVN	OVEN
OVR	OVER
QT	QUARRY TILE
QLTY	QUALITY
QNTY	QUANTITY
R	RISER
RA	RETURN AIR
RAD	RADIUS/RADII
RB	RUBBER BASE
RBT	RABBET
RD	ROOF DRAIN
REF	REFERENCE
REFR	REFRIGERATOR
REG	REGISTER
REINF	REINFORCE(D)/(ING)
RES	RESILIENT
RET	RETURN
REV	REVISION(S)/REVISED
RFL	REFLECTED
RH	RIGHT HAND
RL	RAIL(ING)
RM	ROOM
RO	ROUGH OPENING
ROW	RIGHT OF WAY
RT	RUBBER TILE
RWC	RAINWATER CONDUCTOR
S	SOUTH
SC	SOLID CORE
SCH	SCHEDULE
SD	STORM DRAIN
S DISP	SOAP DISPENSER
SEC	SECTION
SG	SHEET GLASS
SH	SHELF/SHELVING
SHO	SHORE(D)/(ING)
SHT	SHEET
SHTH	SHEATHING
SIM	SIMILAR
SL	SLEEVE
SLNT	SEALANT
SP	SOUNDPROOF
STC	SOUND TRANSMISSION COEFFICIENT
SPC	SPACER
SPEC	SPECIFICATION(S)
SPKR	SPEAKER
SPCL	SPECIAL
SQ	SQUARE
SR	SHEET RUBBER
SST	STAINLESS STEEL
STL	STEEL
STD	STANDARD
STO	STORAGE
STR	STRUCTURAL
STSM	STANDING SEAM
SUS	SUSPENDED
SV	SHEET VINYL
SYM	SYMETRY(CAL)
SYN	SYNTHETIC
SYS	SYSTEM
T	TREAD
T&G	TONGUE AND GROOVE
TB	TOWEL BAR
TEL	TELEPHONE
THK	THICK(NESS)
THR	THRESHOLD
TKBD	TACKBOARD
TOB	TOP OF BEAM
TOC	TOP OF CONCRETE
TOL	TOLERANCE
TOS	TOP OF STEEL
TOP	TOP OF PARAPET
TOW	TOP OF WALL
TPD	TOILET PAPER DISPENSER
TRI	TRIPLE
TSL	TOP OF SLAB
TV	TELEVISION
TYP	TYPICAL
U	HEAT TRANSFER COEFFICIENT
UC	UNDERCOUNTER
UCD	UNDERCUT DOOR
UGND	UNDERGROUND
UL	UNDERWRITERS LABORATORIES
UN	UNLESS NOTED
UNEX	UNEXCAVATED
UNFIN	UNFINISH(ED)
UNIF	UNIFORM
UNIV	UNIVERSAL
UNO	UNLESS NOTED OTHERWISE
UON	UNLESS OTHERWISE NOTED
UP	UTILITY POLE
UR	URINAL
UTIL	UTILITY
UTP	UNTWISTED PAIR
UV	ULTRAVIOLET
UWT	UNIT WEIGHT
UT	UNDERCOAT
V	VOLT
VA	VOLT AMPERE
VAC	VACUUM
VAN	VANITY
VAR	VARIES/VARIATION
VAV	VARIABLE AIR VOLUME
VB	VALVE BOX VACUUM BREAKER
VB	VINYL BASE
VCT	VINYL COMPOSITION TILE
VEH	VEHICLE
VEL	VELOCITY
VENT	VENTILATION
VERT	VERTICAL
VEST	VESTIBULE
VFAT	VINYL FACED ACOUSTICAL TILE
VG	VERTICAL GRAIN
VIC	VICINITY
VID	VIDEO
VIF	VERIFY IN FIELD
VIS	VISUAL
VIT	VITREOUS
VJ V	JOINT
VNR	VENEER
VOC	VOLATILE ORGANIC COMPOUND
VOL	VOLUME
VOLT	VOLTAGE
VP	VENEER PLASTER
VR	VAPOR RETARDER
VS	VENT STACK
VTR	VENT THROUGH ROOF
VWC	VINYL WALL COVERING
VWF	VINYL WALL FABRIC
W/	WITH
W/O	WITHOUT
W/W	WALL TO WALL
WC	WATER CLOSET
WD	WOOD
WD	WOOD DOOR
X BRACE	CROSS BRACE
X SECT	CROSS SECTION
XBRA	CROSSBRACING
XFER	TRANSFER
XFMR	TRANSFORMER
XL	EXTRA LARGE
XPS	EXTRUDED POLYSTYRENE BOARD

ANNOTATION SYMBOL LEGEND

1 FLOOR PLAN — SCALE: SCALE — Subtitle — DRAWING NAME, DRAWING SCALE, NORTH ARROW — DRAWING TITLE (PLAN)

1 DETAIL — SCALE: SCALE — Subtitle — DRAWING NUMBER, DRAWING NAME, DRAWING SCALE — DRAWING TITLE

1 PLAN (G002 | S1) — SCALE: 1/4" = 1'-0" — SUBTITLE — NORTH ARROW, DRAWING NUMBER, DRAWING NAME, DRAWING SCALE, SHEET DRAWING REFERENCES, SHEET DRAWING APPEARS ON — STRUCTURAL DRAWING TITLE (PLAN)

1 PLAN (G002 | S1) — SCALE: 1/4" = 1'-0" — SUBTITLE — DRAWING NUMBER, DRAWING NAME, DRAWING SCALE, SHEET DRAWING REFERENCES, SHEET DRAWING APPEARS ON — STRUCTURAL DRAWING TITLE

1/AX — BUILDING SECTION CALLOUT TAG

1/AX — WALL SECTION CALLOUT TAG

1/AX — SECTION DETAIL CALLOUT TAG

1/AX — ELEVATION CALLOUT TAG

1/AX — DETAIL AREA TAG

1 (G002 | S1) — DRAWING NUMBER, SHEET DRAWING REFERENCES, SHEET DRAWING APPEARS ON — SECTION CALLOUT TAG (STRUCTURAL)

1 (G002 | S1) — DRAWING NUMBER, SHEET DRAWING REFERENCES, SHEET DRAWING APPEARS ON — DETAIL AREA TAG (STRUCTURAL)

FIN FL 0'-0" — HEIGHT DESIGNATION

(A) — COLUMN GRID IDENTIFIER

ROOM NAME / ROOM NUMBER (NAME 101) — ROOM NAME TAG

(101A) — DOOR DESIGNATION - REFERENCE DOOR SCHEDULE

(A) — WINDOW DESIGNATION - REFERENCE WINDOW SCHEDULE

(A) — LOUVER DESIGNATION - REFERENCE LOUVER SCHEDULE

(EQUIP) — EQUIPMENT DESIGNATION - REFERENCE EQUIPMENT SCHEDULE

CLNG HT / CLNG TYPE (0'-0" / ACT) — CEILING HEIGHT AND TYPE DESIGNATION

EL = — SPOT ELEVATION IDENTIFIER

P1 — PARTITION TYPE DESIGNATION

1 — KEYNOTE

1 — REVISION TAG AND CLOUD

MATERIAL DESIGNATIONS

- CONCRETE
- BRICK MASONRY
- CONC MASONRY UNITS
- FINISH WOOD
- END-GRAIN CONSTRUCTION LUMBER (FRAMING)
- SHIM OR WOOD BLOCKING
- PLYWOOD
- GYPSUM BOARD, PLASTER, GROUT
- MIRROR IN ELEVATION
- METAL
- RIGID INSULATION
- BATT INSULATION
- TERRAZZO
- COMPACT FILL
- MARBLE
- GRASS OR SOD
- CONCRETE (SECTION)
- ALUMINUM

PROJECT LOCATION MAP

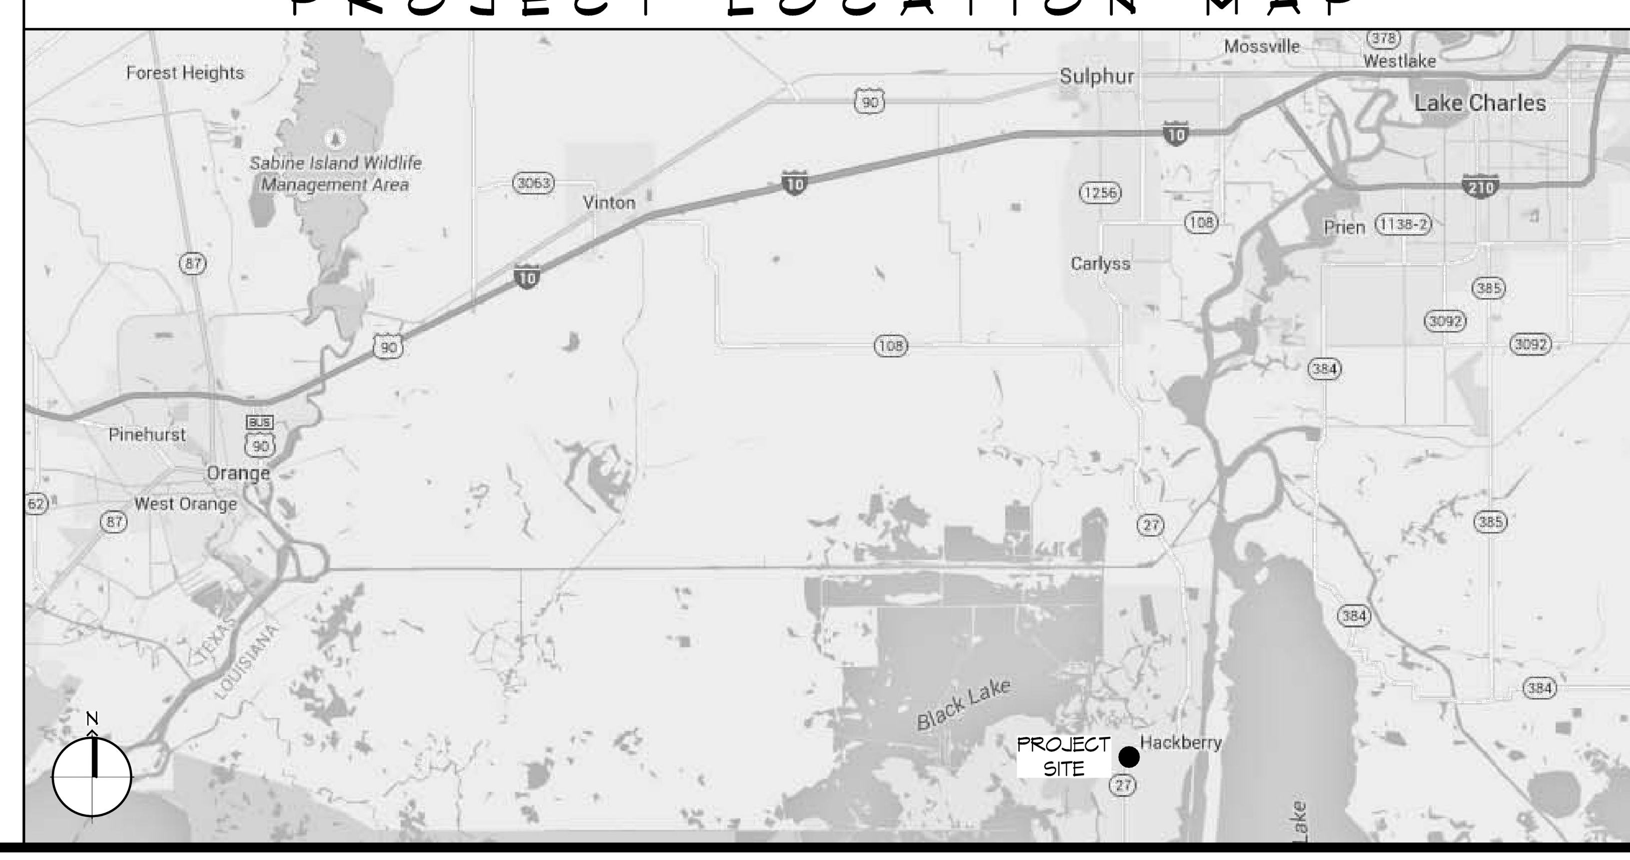

PROJECT STATISTICS

BUILDING SQUARE FOOTAGE =

LEVEL 1 =	13,168
LEVEL 2 =	13,168
LEVEL 3 =	12.168
TOTAL SF =	39,504 SF TOTAL

GUESTROOM BREAKDOWN:

LEVEL 1:	
DOUBLE QUEENS =	5
DOUBLE QUEEN-ACC =	3
KING SUITES - ACC =	2
KING SUITES =	2
TOTAL GUESTROOMS =	12
2ND, 3RD LEVELS (PER LEVEL):	
DOUBLE QUEENS =	10
ONE BEDROOM-ACC =	1
KING SUITES =	12
KING SUITES LARGE =	2
TOTAL GUESTROOMS =	25
TOTAL ROOMS =	62
TOTAL HANDICAP ACCESSIBLE =	5
TOTAL ROOMS WITH HEARING IMPAIRMENT PROVISION =	4

GENERAL NOTES

1. GENERAL NOTES ARE NOT INTENDED TO APPLY TO EVERY SHEET, BUT ARE INTENDED TO GIVE OWNER AND CONTRACTOR SOME BASIC GUIDELINES. ALL NOTES FOUND ON ATTACHED SHEETS TAKE PRECEDENCE OVER GENERAL NOTES.
2. THESE DOCUMENTS ARE NOT ISSUED AS A CONSTRUCTION SET UNLESS STAMPED BY THE PROFESSIONAL OF RECORD AND A BUILDING PERMIT IS ISSUED BY THE AUTHORITY HAVING JURISDICTION.
3. ALL MATERIALS AND WORK, INCIDENTAL TO THE CONSTRUCTION OF THIS PROJECT, SHALL CONFORM TO ALL GOVERNING CODES, AND REGULATIONS OF AGENCIES IN AUTHORITY.
4. CONTRACTOR SHALL PROVIDE ALL PUBLIC PROTECTIONS NECESSARY AS REQUIRED BY LAW.
5. THE DRAWINGS, SPECIFICATIONS AND ANY SUBSEQUENTLY ISSUED ADDENDA, AMENDMENTS OR SUCH CHANGE ORDERS APPROVED BY THE OWNER AND THE CONTRACTOR ARE PART OF THESE CONTRACT DOCUMENTS.
6. DO NOT SCALE DRAWINGS. CONSULT WITH THE ARCHITECT REGARDING ANY ITEMS IN THE CONTRACT DOCUMENTS THAT REQUIRE CLARIFICATION.
7. VERIFY LOCATION OF ALL EQUIPMENT WITH THE ARCHITECT, PRIOR TO INSTALLATION.
8. THE GENERAL CONTRACTOR SHALL VERIFY EXISTING CONDITIONS PRIOR TO COMMENCING WORK AND REPORT ANY AND ALL DISCREPANCIES TO THE ARCHITECT.
9. CONTRACTOR VEHICLES AND EQUIPMENT NECESSARY FOR CONSTRUCTION MAY BE PARKED ON THE SITE. OTHER VEHICLES PARKED ON THE SITE REQUIRE THE OWNER'S PERMISSION.
10. WORK INDICATED AS 'NOT IN CONTRACT', 'NIC', OR 'BY OTHERS', SHALL BE PERFORMED BY OWNER'S SEPARATE CONTRACTORS. THE GENERAL CONTRACTOR SHALL COOPERATE TO THE FULLEST EXTENT WITH ALL OTHER CONTRACTORS AND ASSIST IN COORDINATING THE WORK BY SEPARATE CONTRACTORS WITH THE WORK OF THIS CONTRACT.
11. NAMING A CERTAIN BRAND, MAKE OR MANUFACTURER IS TO DESIGNATE THE GENERAL STYLE, TYPE, CHARACTER AND QUALITY STANDARD OF THE PRODUCT DESIRED. SUBSTITUTION REQUESTS MUST BE SUBMITTED PRIOR TO BIDDING.
12. ALL MATERIALS/EQUIPMENT SHALL BE INSTALLED PER MANUFACTURER'S RECOMMENDATIONS. WORK NOT CONSISTENT WITH MANUFACTURER'S RECOMMENDATIONS WILL BE REJECTED BY OWNER/ARCHITECT.

SHEET LIST TABLE

SHEET NUMBER	SHEET TITLE
GENERAL	
G001	COVER SHEET
G002	GENERAL INFORMATION SHEET
G003	ACCESSIBILITY INFORMATION
LIFE-SAFETY AND CODE	
LS101	LIFE SAFETY & BUILDING CODE INFORMATION
CIVIL	
C001	GENERAL CIVIL INFORMATION
C101	SITE PLAN
STRUCTURAL	
S101	FOUNDATION PLAN
S103	SHEAR AND BEARING WALL LAYOUTS
S104	COLUMN LAYOUT PLAN - LEVEL 1
S105	
S106	
S601	TYPICAL CONNECTION DETAILS, SCHEDULES, AND NOTES
ARCHITECTURAL	
A101	ARCHITECTURAL FLOOR PLAN - LEVEL 1
A102	ARCHITECTURAL FLOOR PLAN - LEVEL 2
A103	ARCHITECTURAL FLOOR PLAN - LEVEL 3
A104	ARCHITECTURAL FLOOR PLAN - LEVEL 4
A110	ROOF PLAN
A201	EXTERIOR ELEVATIONS
A202	EXTERIOR ELEVATIONS
A301	BUILDING SECTIONS
A302	BUILDING SECTIONS AND WALL SECTIONS
A310	WALL SECTIONS
A311	SECTION DETAILS
A401	ENLARGED GUEST ROOM AND RESTROOM FLOOR PLANS
A410	ENLARGED STAIR PLANS AND DETAILS
A411	STAIR AND ELEVATOR PLANS AND DETAILS - STAIR & ELEVATOR 2
A501	PARTITION TYPES
A502	DOOR DETAILS
A503	WINDOW SCHEDULE, TYPES, AND DETAILS
A602	DOOR SCHEDULES
A603	
PLUMBING	
P101	PLUMBING FLOOR PLANS - SEWER
P102	PLUMBING RISER DIAGRAMS
P103	
MECHANICAL	
M101	MECHANICAL PLAN - LEVEL 1
M102	MECHANICAL PLANS - LEVELS 2, 3, AND 4
ELECTRICAL	
E101	ELECTRICAL POWER PLAN - LEVEL 1
E102	ELECTRICAL PLANS - POWER AND LIGHTING - LEVELS 2, 3 AND 4
E401	ELECTRICAL PLANS - POWER AND LIGHING - TYPICAL GUEST ROOMS
E602	ELECTRIC PANEL SCHEDULES, LOAD SUMMARY, ONE-LINE DIAGRAMS

DAMMON ENGINEERING, INC.
LOUISIANA & MISSISSIPPI
Chief Engineer: Brian Mistich, PE
554 Old Spanish Trail
Slidell, LA 70458
www.dammonengineering.com
info@dammonengineering.com
PH: 985.649.5832 F: 985.641.5950

REVISIONS

#	DESCRIPTION	DATE

SEAL:

PRELIMINARY NOT FOR CONSTRUCTION

MAIN STAY SUITES

700 MAIN STREET
LOT #7 LA HWY 27
HACKBERRY, LA 70645

JOB No:	2265	DATE:	JANUARY, 2016
DRAWN BY:	KJK	CHECKED BY:	CKD

The above drawings and specifications, designs and arrangements represented thereby are and shall remain the property of Dammon Engineering, and no part thereof shall be copied, disclosed to others, or used in connection with any work or project other than the specific project for which the have been prepared and developed without written consent of Dammon Engineering. Visual contact with these drawings or specifications shall constitute conclusive evidence of acceptance of these restrictions.

SHEET TITLE:
GENERAL INFORMATION SHEET

DRAWING NUMBER:
G002

SHEET No: 2 of -

FILE NAME: J:\ - Hotels-Motels\2265 - Mainstay Hotel - Hackberry Louisiana\Drawings\Current Drawings\G002.dwg PLOT DATE & TIME: Wednesday, February 03, 2016 1:08:53 PM