## COLUMN SCHEDULE

| MARK | SIZE | BASE PLATE |
|---|---|---|
| C1 | HSS 5x5x5/16 | 12x12x1 |
| C2 | HSS 4x4x1/4 | 7x12x3/4 |
| C3 | HSS 9x5x1/2 | |
| C4 | 6x6 WOOD POST | ABU66 |

## LINTEL SCHEDULE

| MARK | SIZE | BASE PLATE | |
|---|---|---|---|
| WL1 | THREE 2x12 | | |
| WL2 | THREE 1-3/4"x14" LVL | | |
| WL3 | THREE 1-3/4"x18" LVL | | |
| WL4 | NON-LOAD BEARING LINTELS | | |
| | | | |

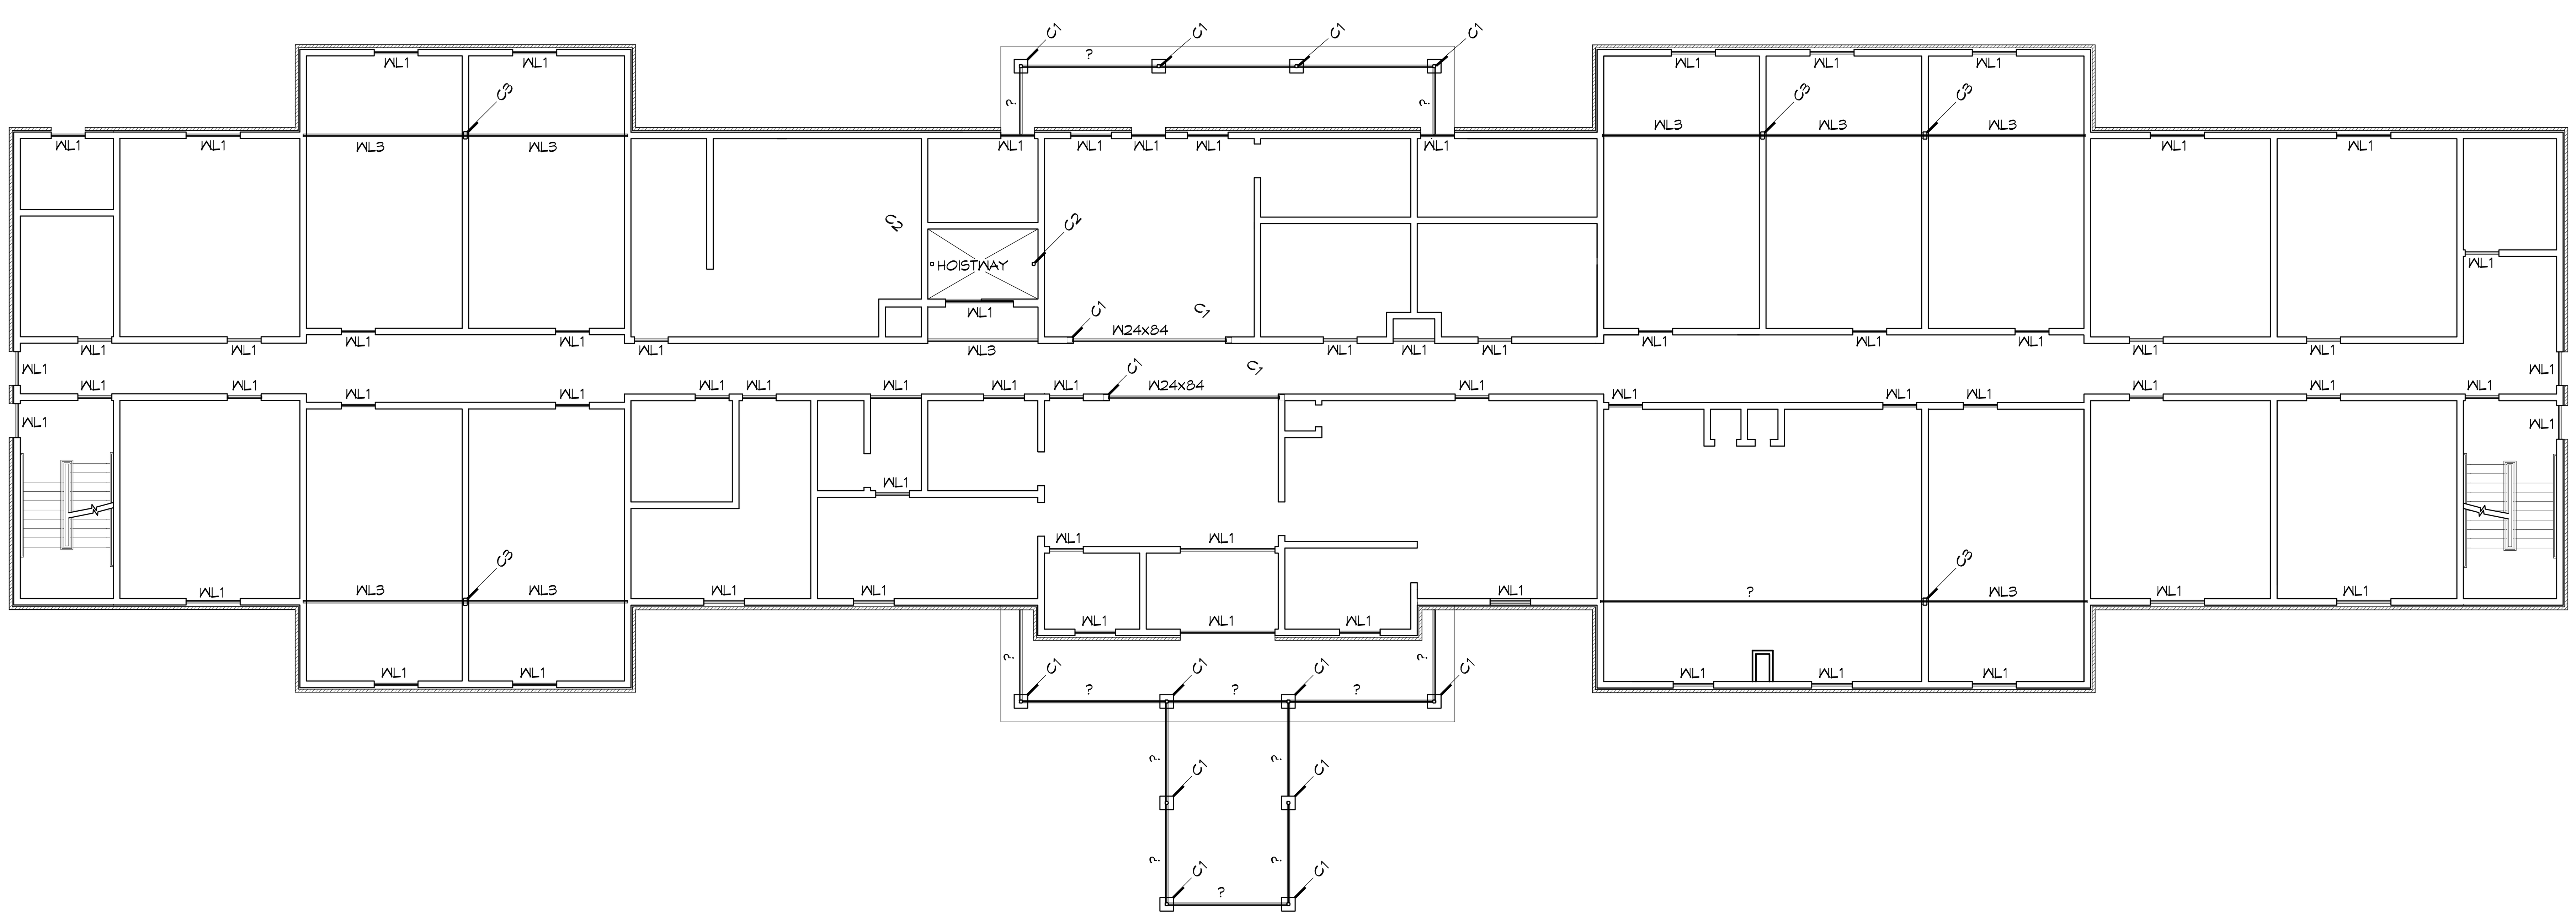


1 COLUMN LAYOUT PLAN - LEVEL 1
SCALE: 3/32" = 1'-0"


DAMMON ENGINEERING, INC.
LOUISIANA & MISSISSIPPI
Chief Engineer: Brian Mistich, PE
554 Old Spanish Trail
Slidell, LA 70458
www.dammonengineering.com
info@dammonengineering.com
PH: 985.649.5832 F: 985.641.5950


| # | DESCRIPTION | DATE |
|---|---|---|

REVISIONS

SEAL:

**PRELIMINARY NOT FOR CONSTRUCTION**

# MAIN STAY SUITES

700 MAIN STREET
LOT #7 LA HWY 27
HACKBERRY, LA 70645


The above drawings and specifications, designs and arrangements represented thereby are and shall remain the property of Dammon Engineering, and no part thereof shall be copied, disclosed to others, or used in connection with any work or project other than the specific project for which the have been prepared and developed without written consent of Dammon Engineering. Visual contact with these drawings or specifications shall constitute conclusive evidence of acceptance of these restrictions.


| | | | |
|---|---|---|---|
| JOB No: | 2265 | DATE: | ~~05-06-15~~ FEBRUARY, 2016 |
| DRAWN BY: | CKD/JTL | CHECKED BY: | CKD |

SHEET TITLE:
COLUMN LAYOUT PLAN - LEVEL 1

DRAWING NUMBER:

# S104

SHEET No: Value of -