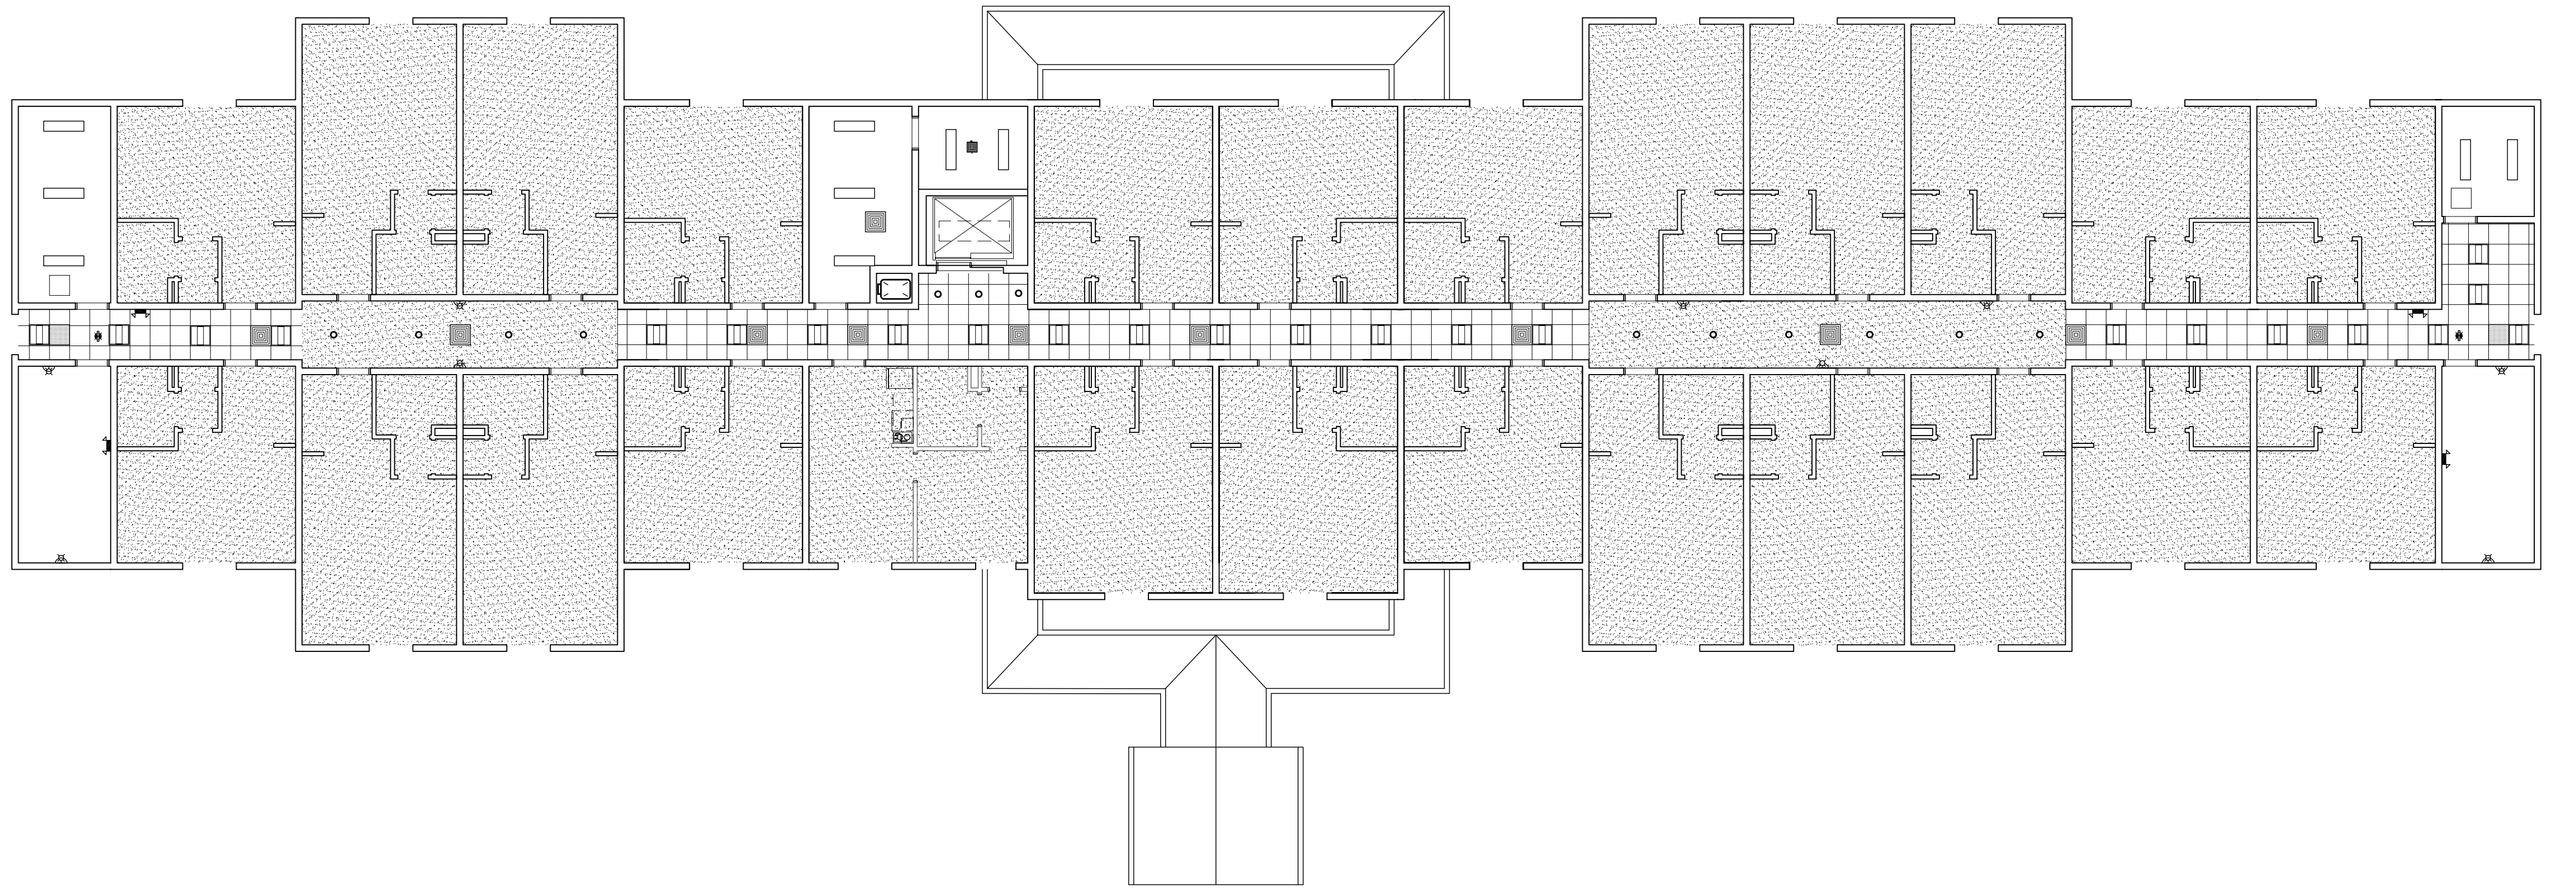

2 REFLECTED CEILING PLAN - LEVELS 2&3

SCALE: 3/32" = 1'-0"

25 GUESTROOMS EACH FLOOR

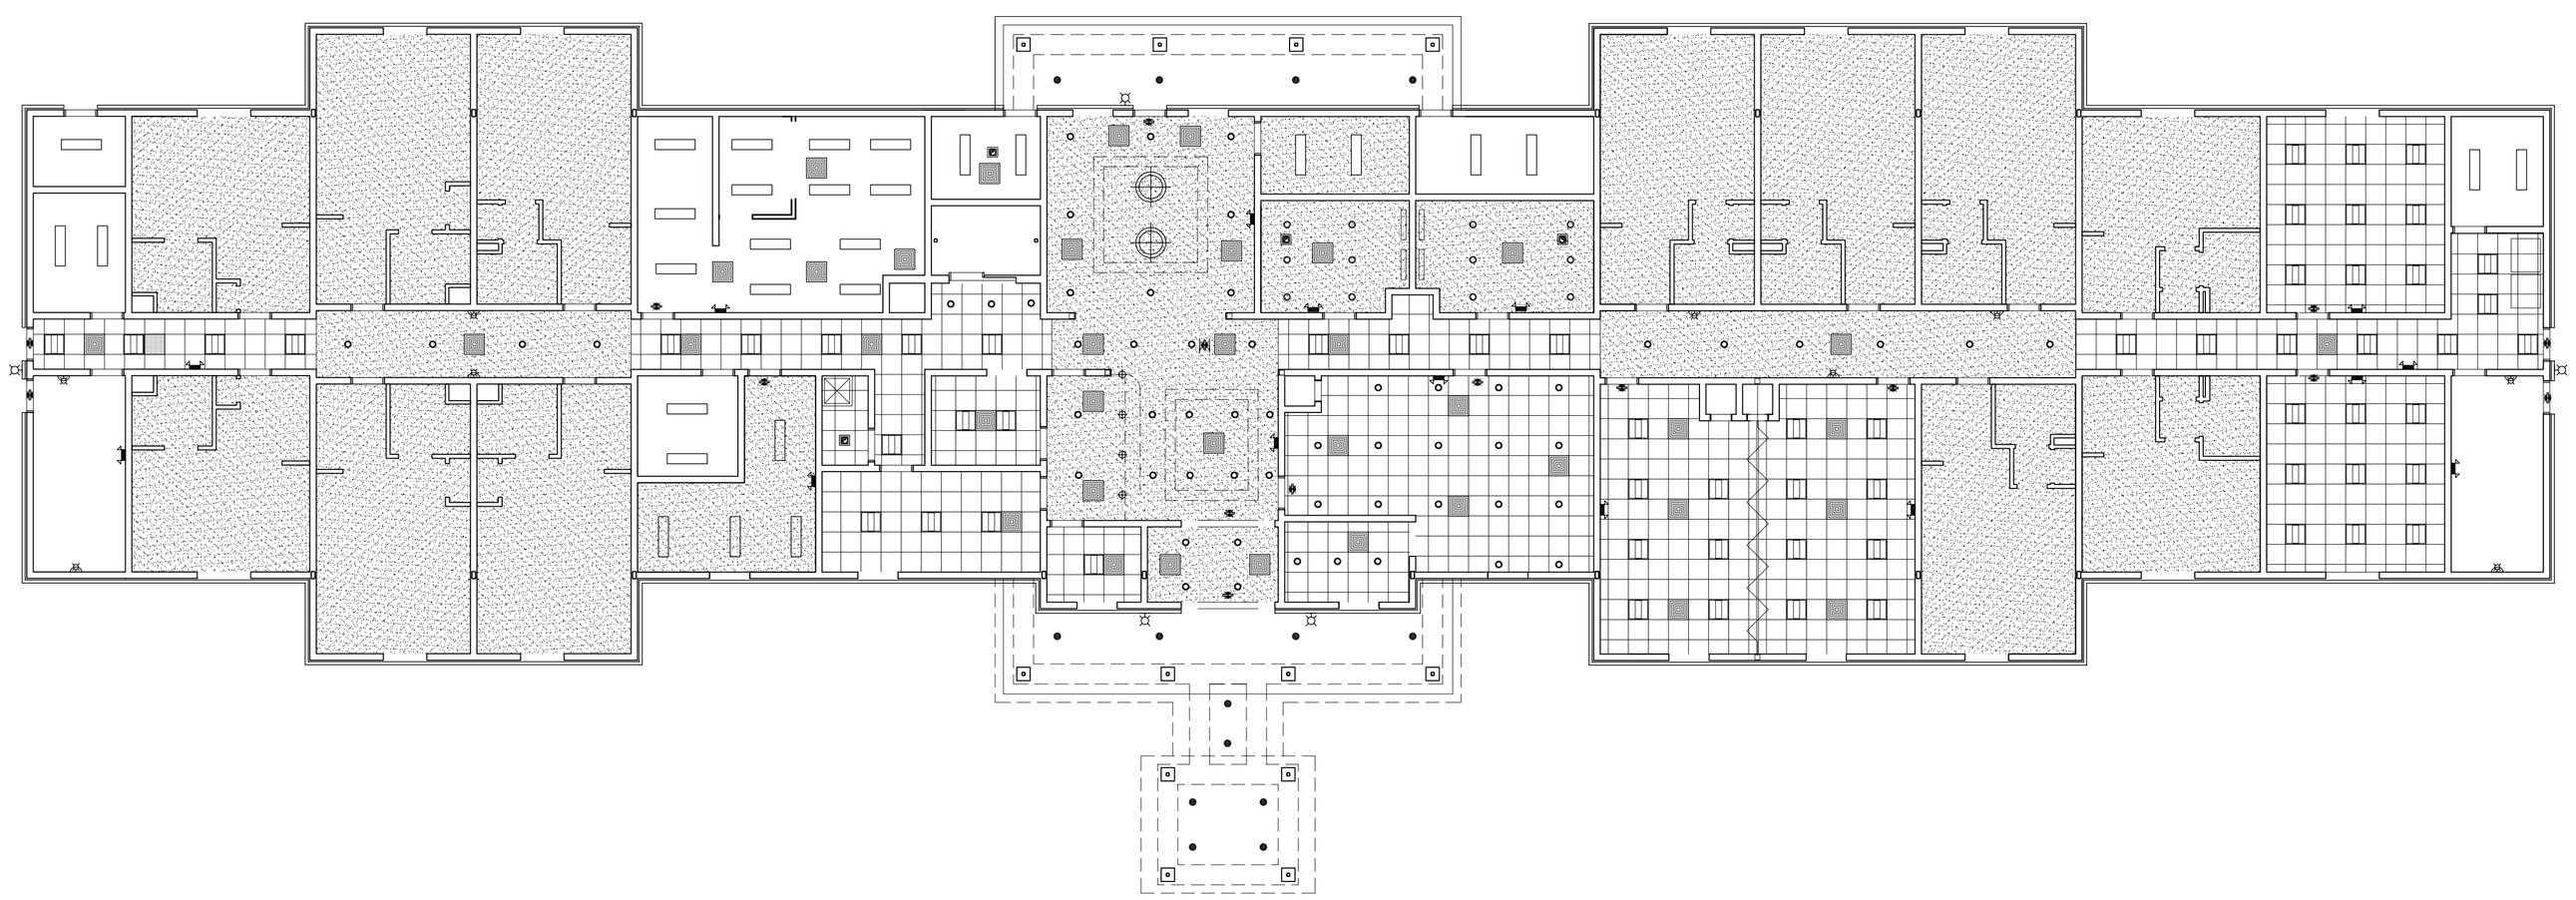

1 REFLECTED CEILING PLAN - LEVEL 1

SCALE: 3/32" = 1'-0"

12 GUESTROOMS

DAMMON ENGINEERING, INC.
LOUISIANA & MISSISSIPPI
www.dammonengineering.com
www.dammonengineering.com
PH: 985.649.5832 F: 985.641.5950
Chief Engineer: Brian Mistich, PE
5540 Crosswalk Trail
Suite A
Slidell, LA 70458

#	DESCRIPTION	DATE

REVISIONS

SEAL:

MAINSTAY SUITES

700 MAIN STREET
LOT #1 LA HWY 21
HACKBERRY, LA 70645

JOB No: 2265 DATE: FEBRUARY, 2016
DRAWN BY: JTL CHECKED BY: JMS

The design, drawings and specifications, including all plans and specifications prepared by or under the direction of Dammon Engineering, and all copies thereof shall be the property of Dammon Engineering, and shall not be used by any person for any purpose other than those specified in a written agreement with Dammon Engineering. Any other use or reuse by any person for any purpose for which it has been prepared and developed without written consent of Dammon Engineering is prohibited. All rights are reserved by Dammon Engineering.

SHEET TITLE:
REFLECTED CEILING PLANS - LEVEL 1, 2 & 3,

DRAWING NUMBER:

A105

SHEET No: 21 of 52

FILE NAME: J:\- Hotels-Motels\2265 - Mainstay Hotel - Hackberry Louisiana\Drawings\Current Drawings\A100-Reflected Ceiling Plans.dwg PLOT DATE & TIME: Friday, February 19, 2016 12:53:17 PM