FILE NAME: J:\... Mopac Bakery\2015 - Monday Hotel - Residence 2 Update\Drawings\Current Drawings\A106 Building Sections.dwg PLOT DATE & TIME: Friday, February 19, 2016 11:26:50 AM

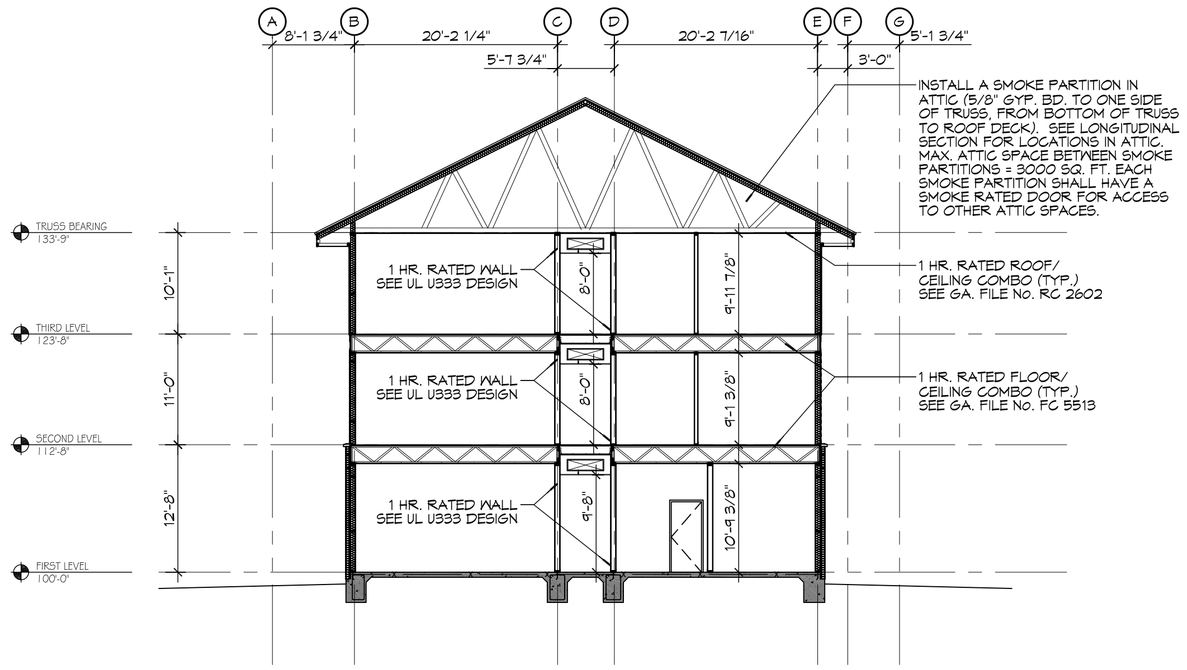

B BUILDING SECTION - TYPICAL CROSS-SECTION

SCALE: 3/32" = 1'-0"

SECTION CUT THROUGH GUEST ROOMS

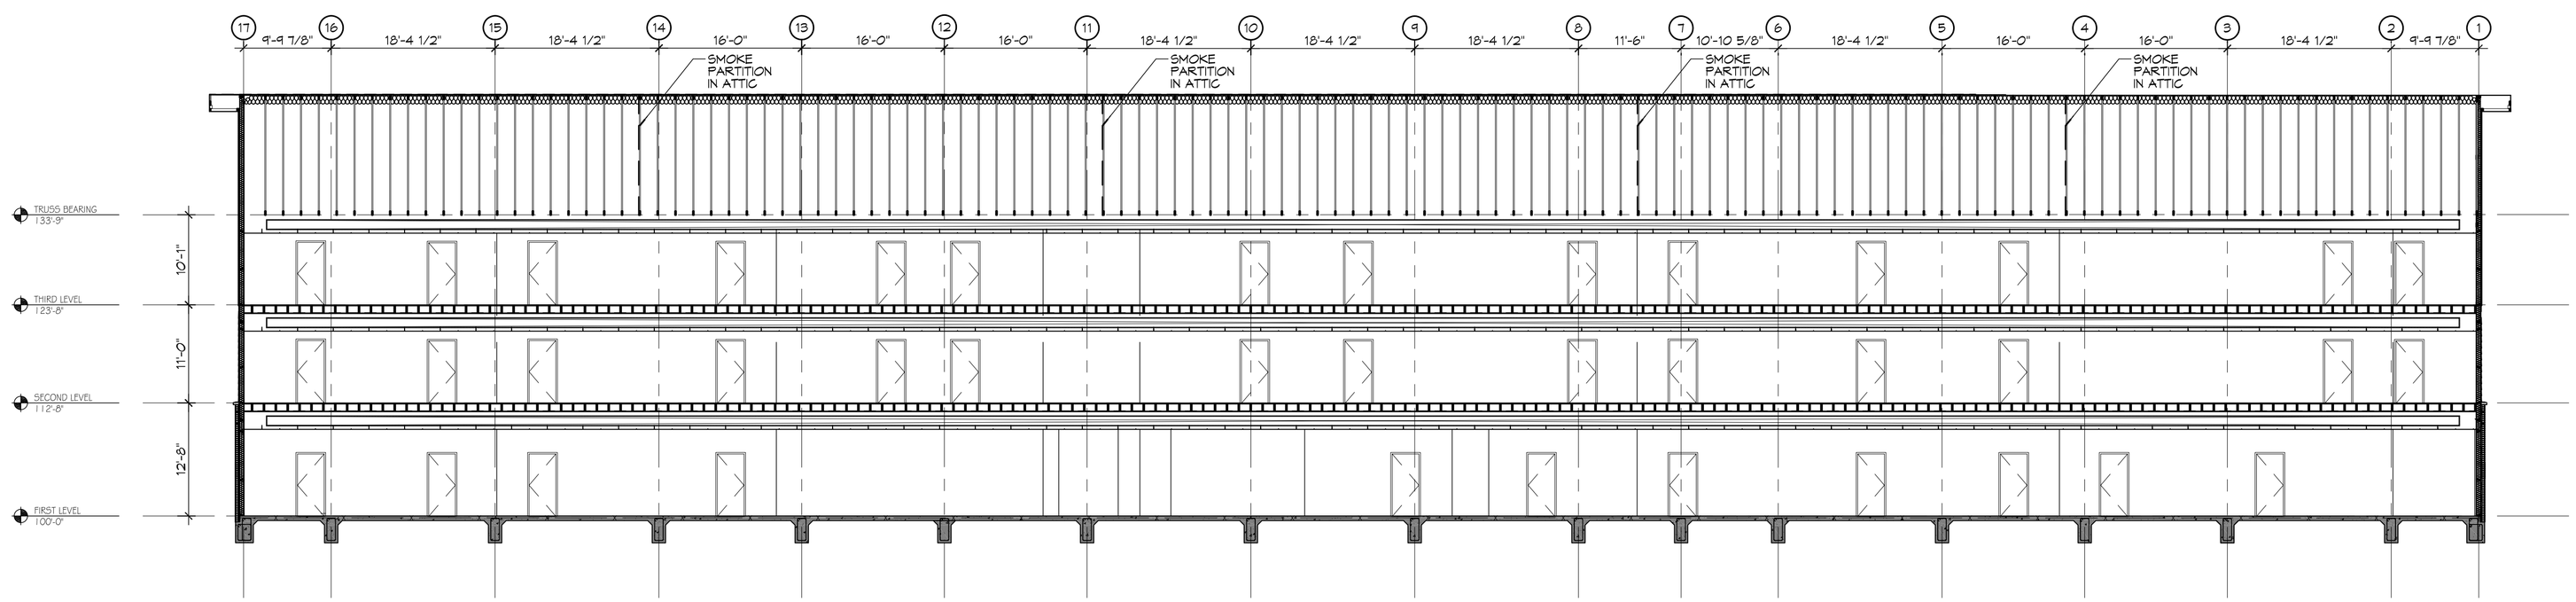

A BUILDING SECTION - LONGITUDINAL

SCALE: 3/32" = 1'-0"

SECTION CUT THROUGH CORRIDORS

FLOOR-CEILING SYSTEMS, WOOD-FRAMED

GA FILE NO. RC 2602 — **1 HOUR FIRE**

BASE LAYER 5/8" TYPE X GYPSUM WALLBOARD APPLIED AT RIGHT ANGLES TO WOOD ROOF TRUSSES 24" O.C. WITH 1-1/4" TYPE W OR S DRYWALL SCREWS 24" O.C.
FACE LAYER 5/8" TYPE X GYPSUM WALLBOARD OR GYPSUM VENEER BASE APPLIED AT RIGHT ANGLES TO TRUSSES WITH 1-7/8" TYPE W OR S DRYWALL SCREWS 12" O.C. AT JOINTS AND INTERMEDIATE TRUSSES AND 1-1/2" TYPE G DRYWALL SCREWS 12" O.C. PLACED 2" BACK ON EITHER SIDE OF END JOINTS. JOINTS OFFSET 24" FROM BASE LAYER JOINTS. WOOD TRUSSES SUPPORTING 1/2" WOOD STRUCTURAL PANELS APPLIED AT RIGHT ANGLES TO TRUSSES WITH 8d NAILS. APPROPRIATE ROOF COVERING. **CEILING PROVIDES ONE HOUR FIRE RESISTANCE PROTECTION FOR TRUSSES.**

APPROX. CEILING WEIGHT: 5 PSF
FIRE TEST: FM FC 1-72, 2-25-72; ITS, 8-6-98

BEARING WALL RATING 1 HR. FINISH RATING-23 MIN.

DESIGN NO. U333 — **1 HOUR FIRE**

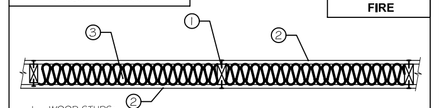

1. WOOD STUDS:
NOM. 2" BY 4" IN., SPACED 16 IN. O.C. EFFECTIVELY CROSS BRACED.
2. GYPSUM BOARD:
5/8 IN. THICK, 4 FT. WIDE, APPLIED EITHER VERTICALLY OR HORIZONTALLY, SCREW ATTACHED TO STUDS AND PLATES WITH 1 1/4 IN. LONG TYPE W STEEL SCREWS, SPACED 12 IN. O. C.
AMERICAN GYPSUM CO- TYPES AG-C, AGX-C.
BPB AMERICA, INC.- PRO ROC TYPE C.
CANADIAN GYPSUM COMPANY- TYPES C, IP-X2, IPC-AR.
G-P GYPSUM CORP., SUB. OF GEORGIA PACIFIC CORP.- TYPE 5.
LAFARGE NORTH AMERICA, INC.- TYPES LGTC-C, LGTC-CA.
NATIONAL GYPSUM CO.- TYPES FSW-C, FSW-G.
PABCO GYPSUM, DIV. OF PACIFIC COAST BUILDING PROD., INC.- TYPE C OR FG-C.
STANDARD GYPSUM, LLC- TYPE SG-C.
TEMPLE-INLAND FOREST PRODUCTS CORP.- TYPE TG-C.
UNITED STATES GYPSUM CO.- TYPES C, IP-X2, IPC-AR.
USG MEXICO S A DE C V- TYPES C, IP-X2, IPC-AR.
3. BATTS AND BLANKETS: (OPTIONAL)
MINERAL WOOL INSULATION, PARTIALLY OR COMPLETELY FILLING STUD CAVITY.
THERMAFIBER, LLC- TYPE SAFB.
3A. FIBER, SPRAYED:*
AS AN ALTERNATE TO BATTS AND BLANKETS (ITEM 3)- SPRAY APPLIED CELLULOSE INSULATION MATERIAL. THE FIBER IS APPLIED WITH WATER TO COMPLETELY FILL THE ENCLOSED CAVITY IN ACCORDANCE WITH THE APPLICATION INSTRUCTIONS SUPPLIED WITH THE PRODUCT. NOMINAL DRY DENSITY OF 3.0 LBPT3.
U. S. GREENFIBER LLC- COCOON STABILIZED CELLULOSE INSULATION.
3B. FIBER, SPRAYED:*
AS AN ALTERNATE TO BATTS AND BLANKETS (ITEM 3) AND ITEM 3A.
SPRAY APPLIED CELLULOSE INSULATION MATERIAL. THE FIBER IS APPLIED WITH WATER TO INTERIOR SURFACES IN ACCORDANCE WITH THE APPLICATION INSTRUCTIONS SUPPLIED WITH THE PRODUCT. APPLIED TO COMPLETELY FILL THE ENCLOSED CAVITY. MINIMUM DRY DENSITY OF 4.3 POUNDS PER CUBIC FT.
NU-WOOL CO., INC.- CELLULOSE INSULATION.
4. JOINTS AND NAILHEADS:
WALLBOARD JOINTS COVERED WITH PAPER TAPE AND JOINT COMPOUND.

*BEARING THE UL CLASSIFICATION MARK.

FLOOR-CEILING SYSTEMS, WOOD-FRAMED

GA FILE NO. FC 5513 — **1 HOUR FIRE**

BASE LAYER 4" TYPE X GYPSUM WALLBOARD APPLIED AT RIGHT ANGLES TO MINIMUM 9 1/2" DEEP WOOD I-JOISTS, WITH MINIMUM 1 1/4" DEEP X 1 1/2" WIDE FLANGES AND MINIMUM 3/8" WEBS, 24" O.C. WITH 1-5/8" TYPE W OR S DRYWALL SCREWS 12" O.C. AT INTERMEDIATE I-JOISTS, @ O.C. AT END JOINTS AND 1 1/2" TYPE G DRYWALL SCREWS 8- O.C. PLACED 6" BACK, ON EITHER SIDE OF END JOINTS. JOINTS OFFSET 24" FROM BASE LAYER JOINTS. WOOD I-JOISTS SUPPORTING 5/8" PLYWOOD WITH LONG EDGES T & g APPLIED AT RIGHT ANGLES TO I-JOISTS WITH 8d COMMON NAILS. 1 1/2" LIGHTWEIGHT CONCRETE POURED OVER PLYWOOD.

1 HOUR FIRE

APPROX. CEILING WEIGHT: 5 PSF
FIRE TEST: FM J.I. 2C9G7 AC 9-29-78
FM DESIGN FC-266

DAMMON ENGINEERING, INC.
LOUISIANA & MISSISSIPPI
www.dammonengineering.com
1605 Oneal Lane Baton Rouge, LA 70816
PH: 985.649.5832 F: 985.641.5950
Chief Engineer: Brian Mistich, PE
Civil: Chris Toti
Slidell, LA 70458

#	DESCRIPTION	DATE
1		

REVISIONS

SEAL:

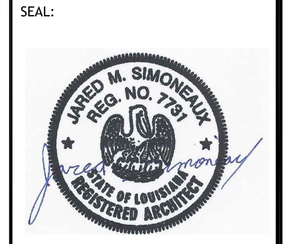

MAINSTAY SUITES

100 MAIN STREET
LOT #1 LA HWY 21
HACKBERRY, LA 70645

JOB No: 2265 | DATE: FEBRUARY, 2016
DRAWN BY: JTL | CHECKED BY: JMS

The ideas, designs and arrangements shown on these plans and drawings are and shall remain the property of Dammon Engineering, and no part thereof shall be loaned, copied or disclosed to any unauthorized person without the written permission of Dammon Engineering. Visual contact with these plans and specifications shall constitute prima facie evidence of the acceptance of these restrictions. Any unauthorized use of these plans and drawings without written consent of Dammon Engineering will be prosecuted to the full extent of the law.

SHEET TITLE:
BUILDING SECTIONS

DRAWING NUMBER:

A106

SHEET No: 22 ~~16~~ of 52