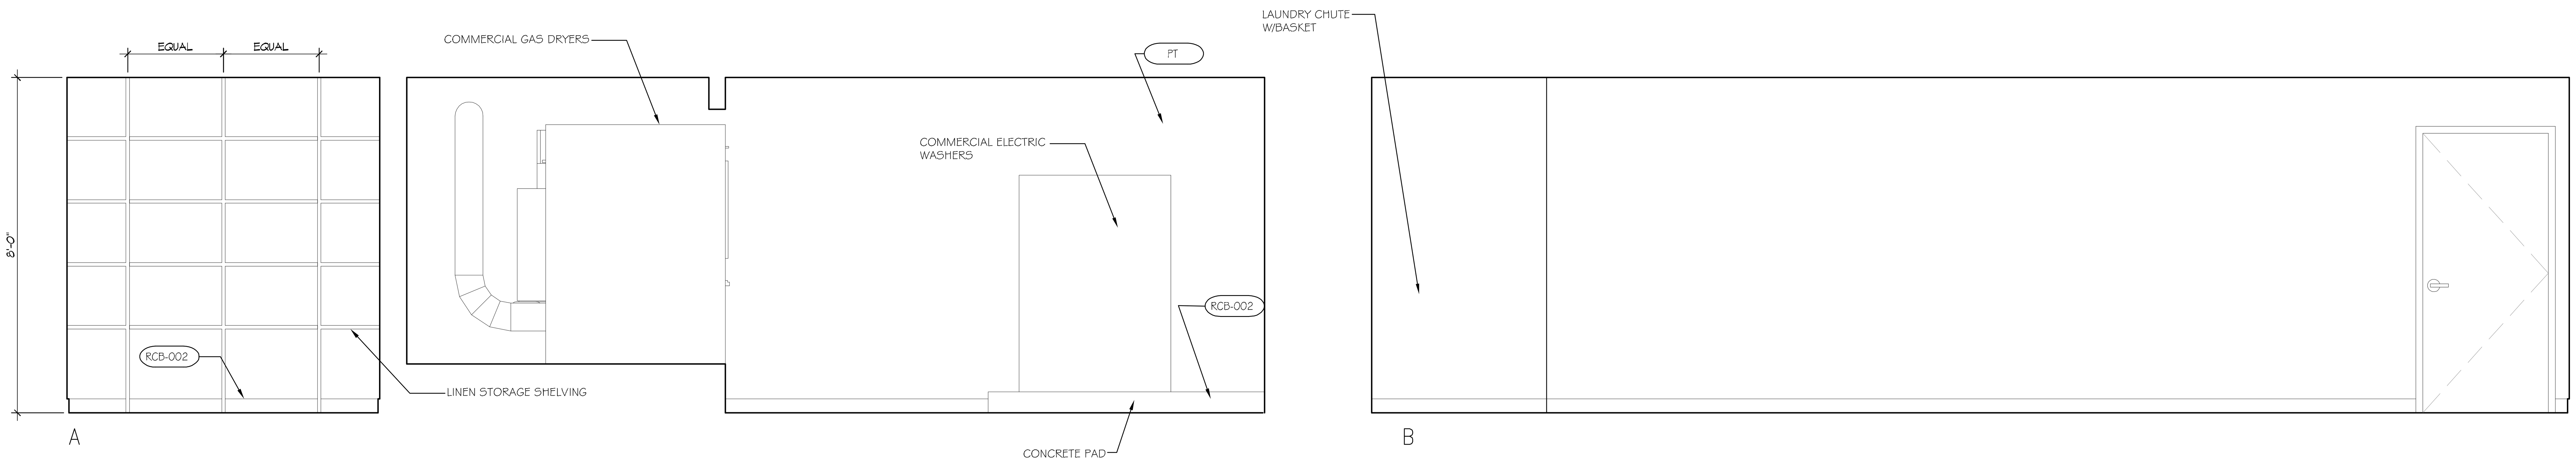

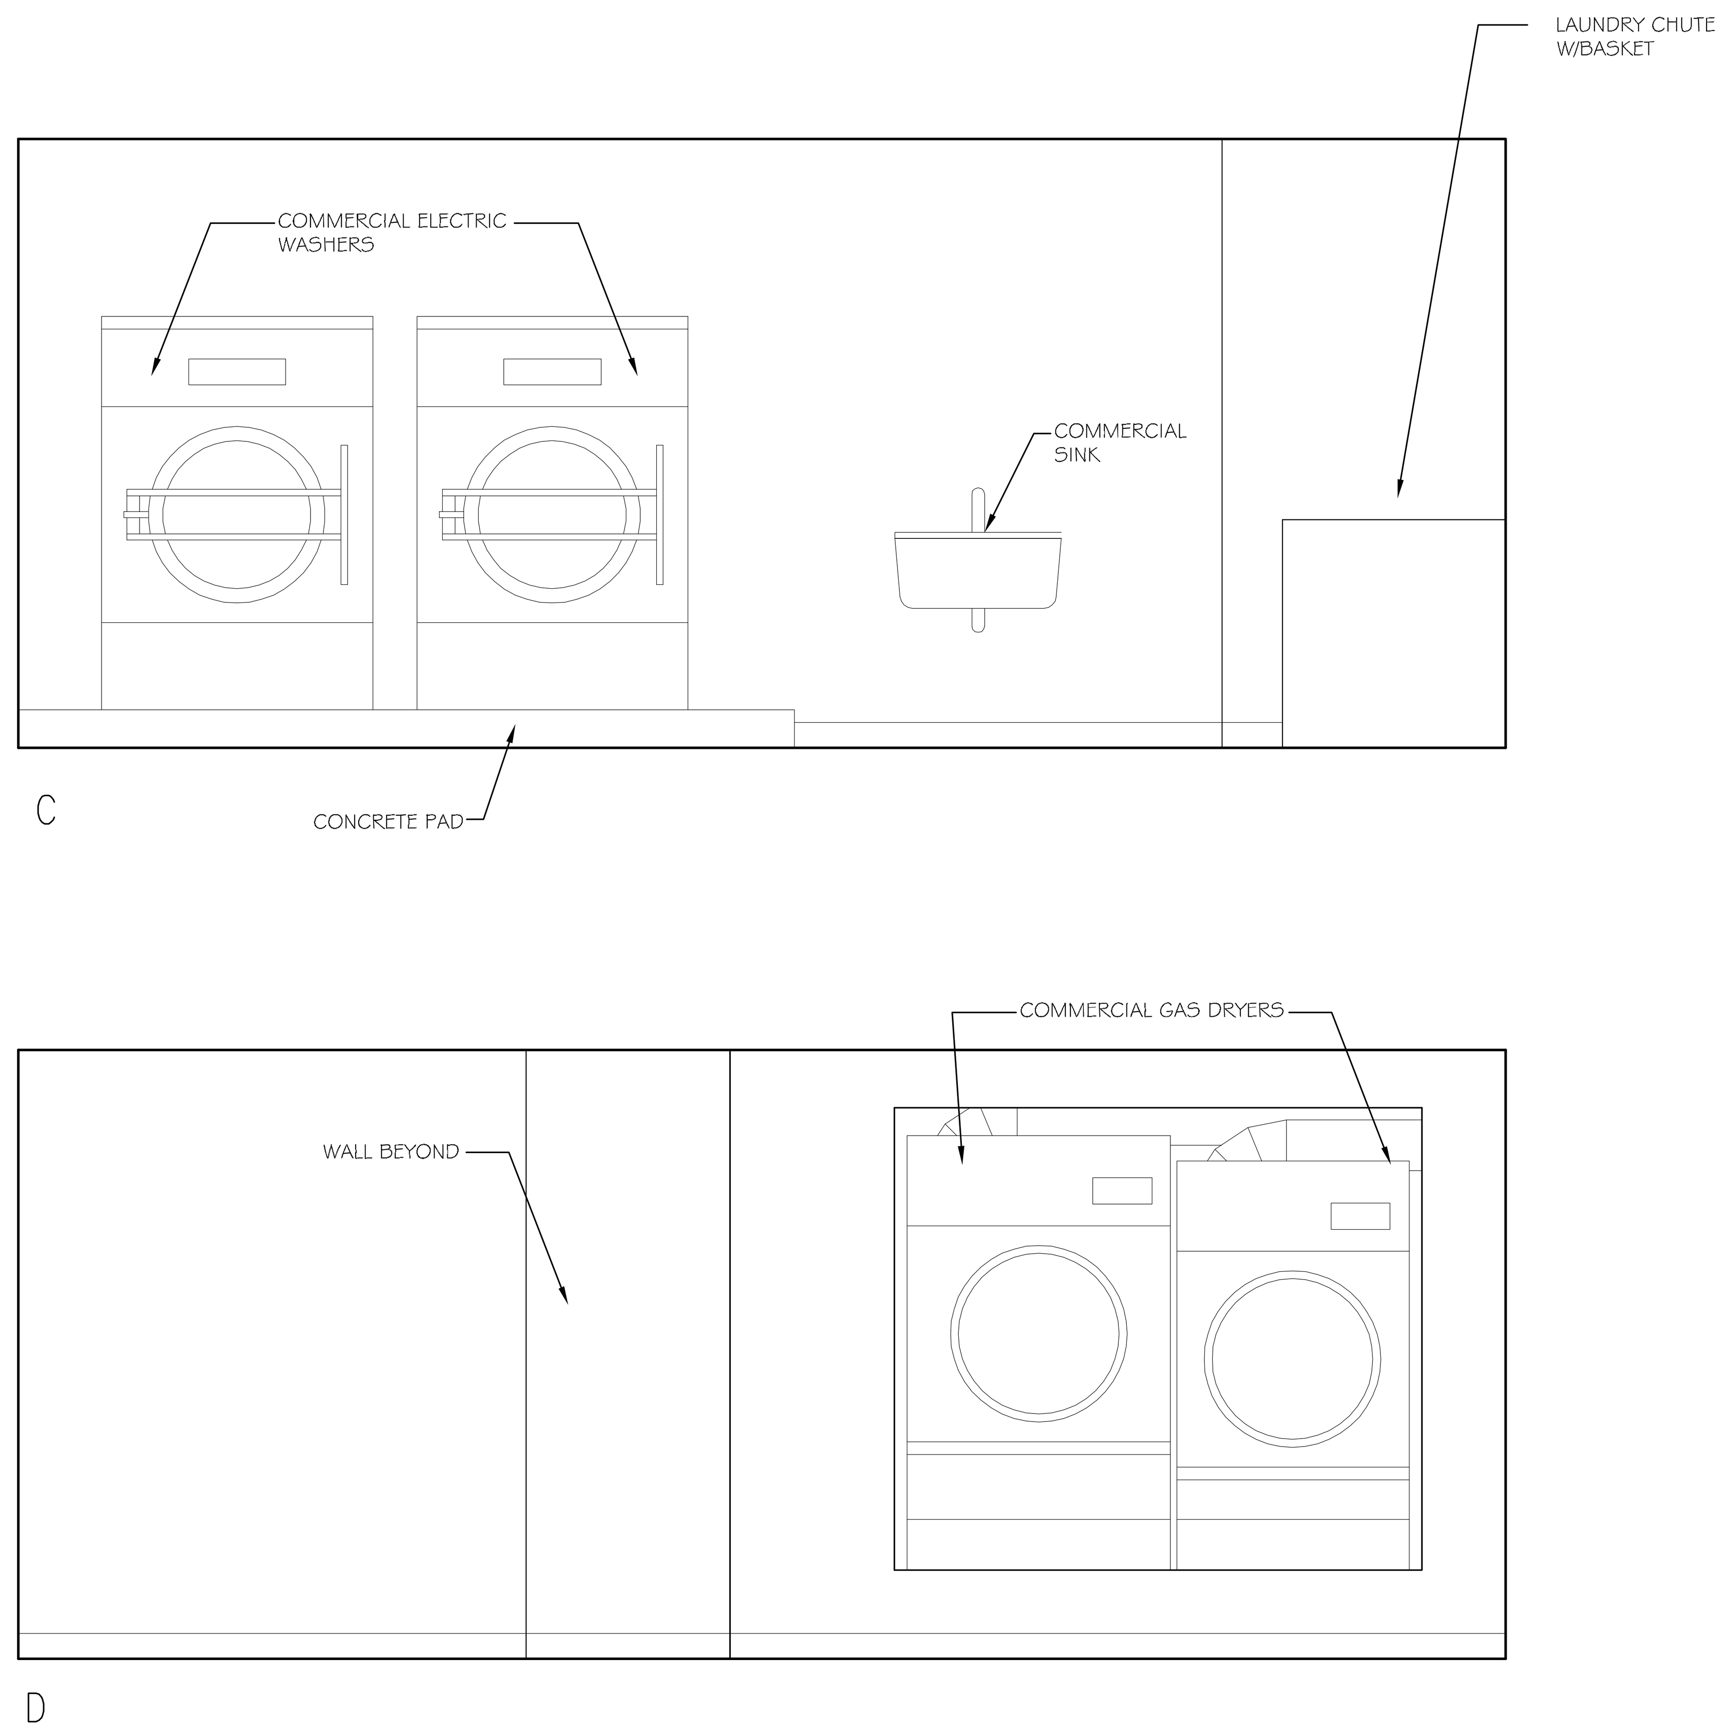

2 INTERIOR ELEVATIONS
SCALE: 1/2"=1'-0"
HOUSE LAUNDRY, LINEN STORAGE, & BREAK AREA

NOTE: SEE MAINSTAY SUITES PROTOTYPE DRAWINGS & SPECIFICICATIONS FOR FINISH SCHEDULES & LEGENDS FOR EQUIPMENT & MATERIAL CONTROL NO.S

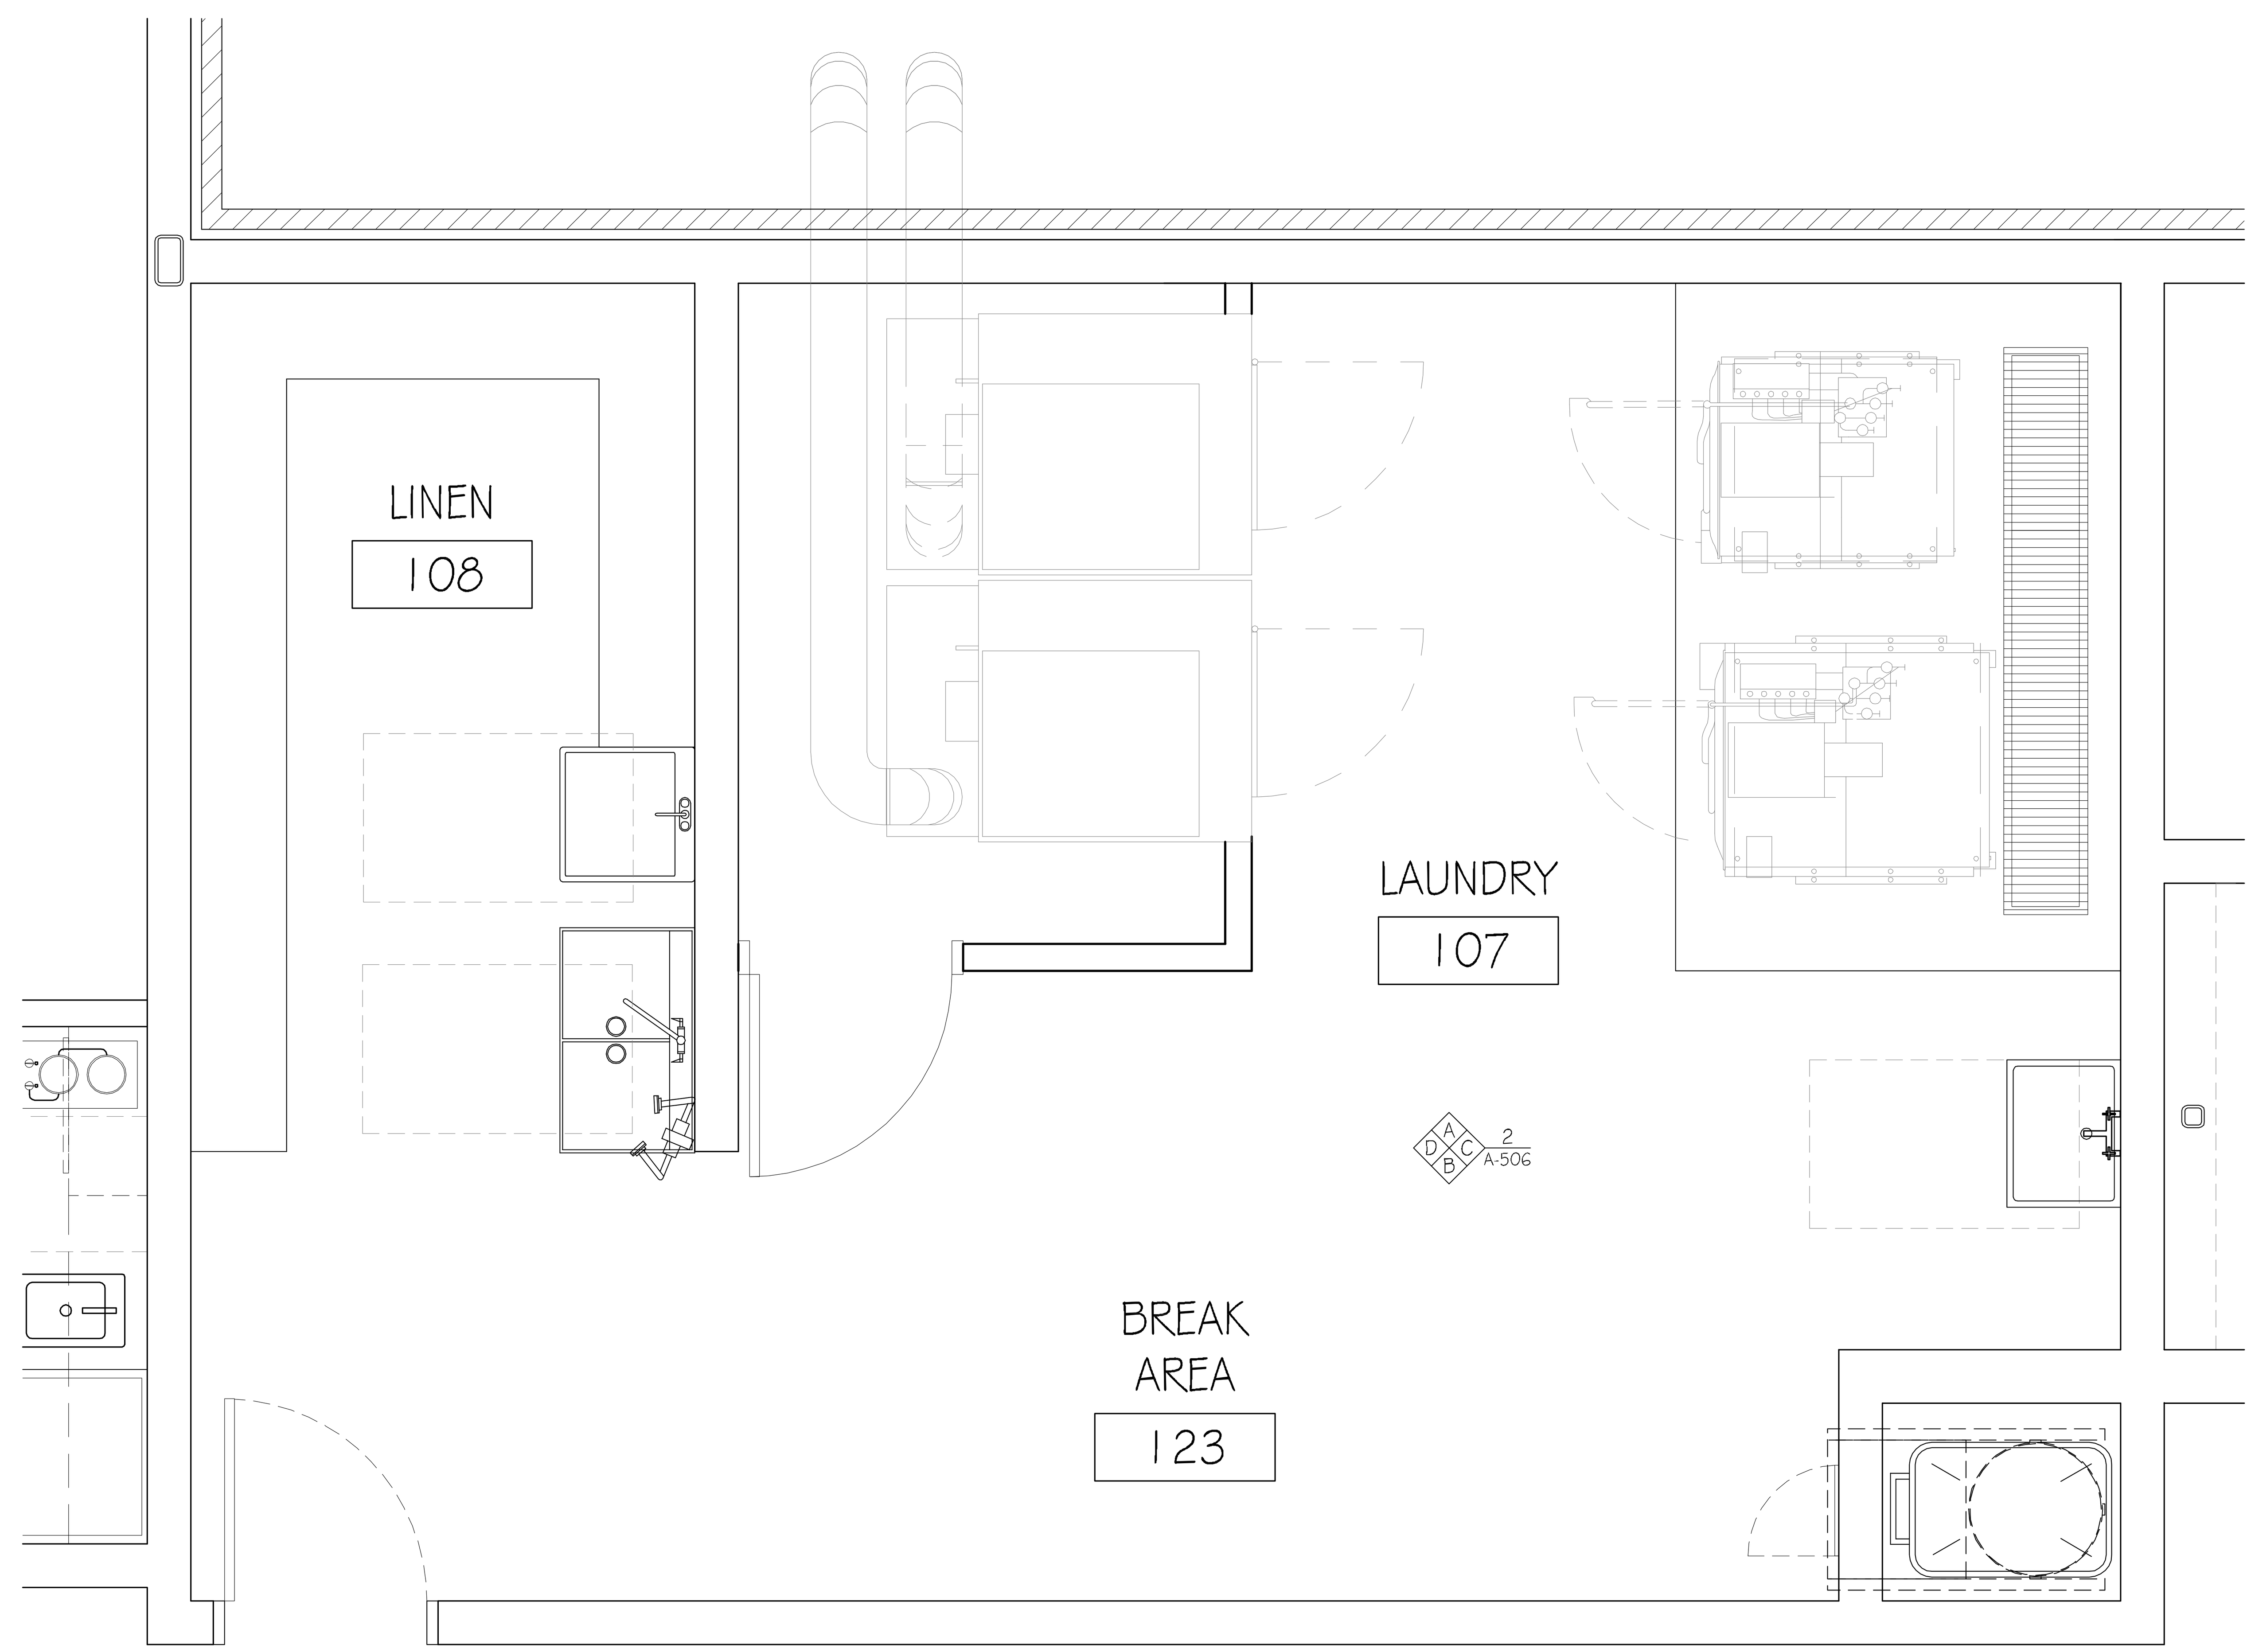

1 ENLARGED PLAN
SCALE: 1/2"=1'-0"
HOUSE LAUNDRY, LINEN STORAGE, & BREAK AREA

DAMMON ENGINEERING, INC.
LOUISIANA & MISSISSIPPI

Chief Engineer: Brian Mistich, PE
554 Old Spanish Trail
Slidell, LA 70458
www.dammonengineering.com
info@dammonengineering.com
PH: 985.649.5832 F: 985.641.5950

#	DESCRIPTION	DATE

REVISIONS

SEAL: STATE OF LOUISIANA — BRIAN A. MISTICH License No. 30187 05-27-16 PROFESSIONAL ENGINEER

MAIN STAY SUITES
700 MAIN STREET
LOT #7 LA HWY 27
HACKBERRY, LA 70645

JOB No:	2265	DATE:	APRIL, 2016
DRAWN BY:	JTL	CHECKED BY:	JMS

SHEET TITLE:
ENLARGED FLOOR PLAN & INTERIOR ELEVATIONS FOR THE HOUSE LAUNDRY, LINEN, & BREAK AREAS

DRAWING NUMBER:
A306

SHEET No: 30 of 52