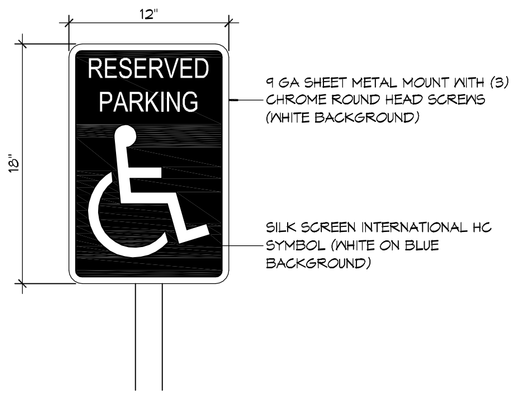

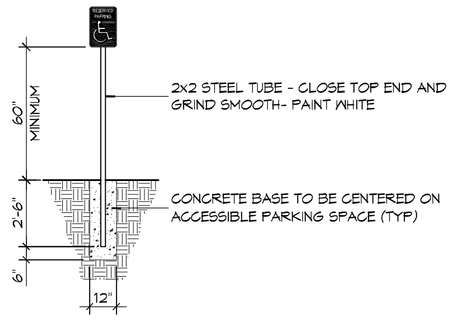

5 ACCESSIBLE SIGN
SCALE: NTS

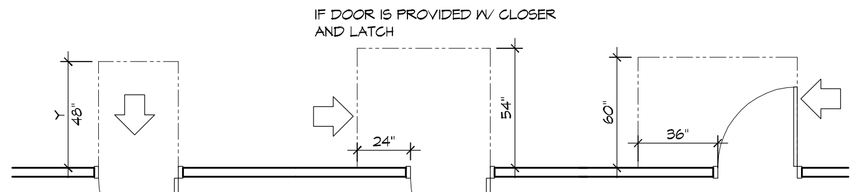

L FRONT/PULL APPROACH K FRONT/PUSH APPROACH J PULL/HINGE APPROACH

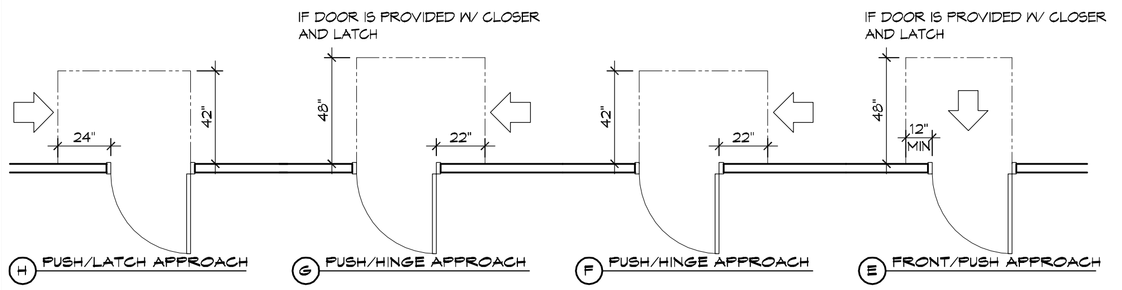

H PUSH/LATCH APPROACH G PUSH/HINGE APPROACH F PUSH/HINGE APPROACH E FRONT/PUSH APPROACH

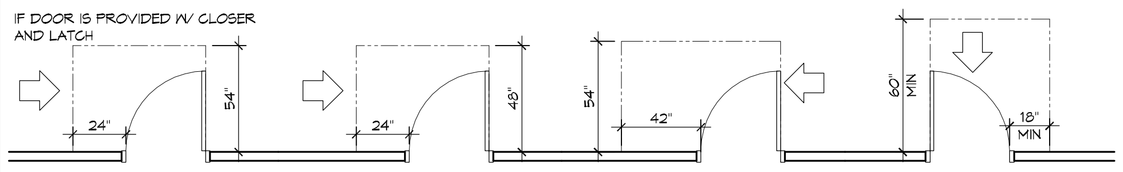

D PULL/LATCH APPROACH C PULL/LATCH APPROACH B PULL/HINGE APPROACH A PUSH/HINGE APPROACH

3 ADA DOOR CLEARANCES
SCALE: 1/4" = 1'-0"

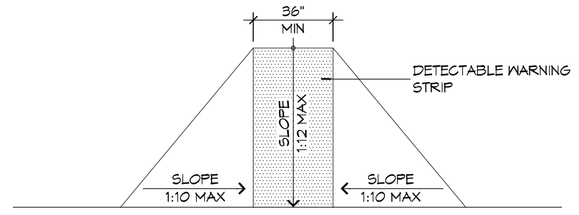

F FLARED RAMPS

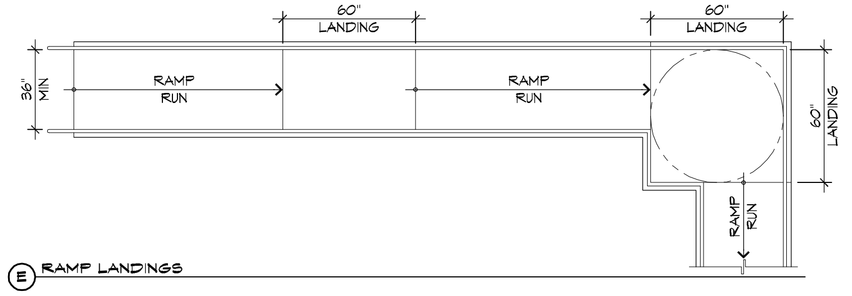

E RAMP LANDINGS

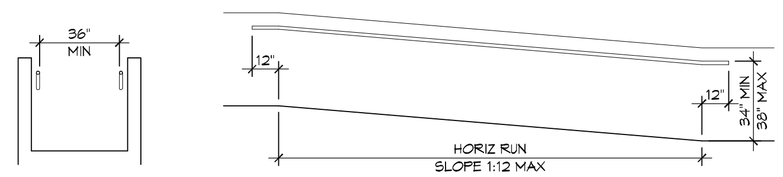

D WALL EDGE PROTECTION

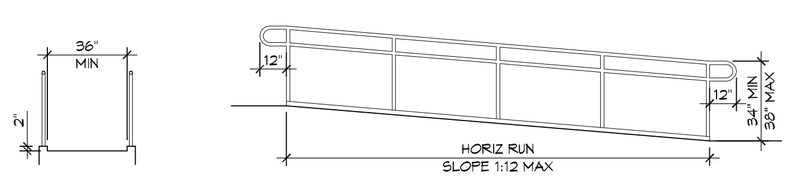

C CURB EDGE PROTECTION

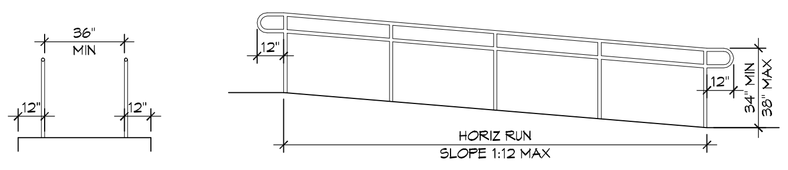

B EXTENDED SURFACE EDGE PROTECTION

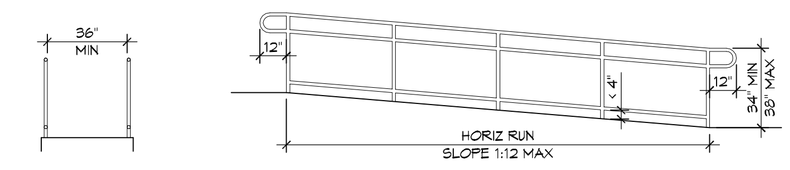

A BARRIER EDGE PROTECTION

4 ACCESSABLE RAMPS
SCALE: 1/4" = 1'-0"

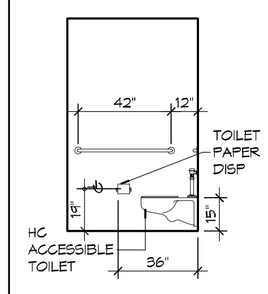

D INTERIOR ELEVATION

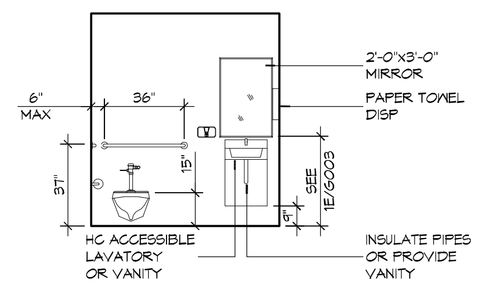

C INTERIOR ELEVATION

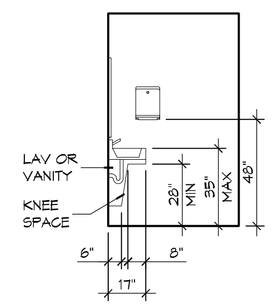

B INTERIOR ELEVATION

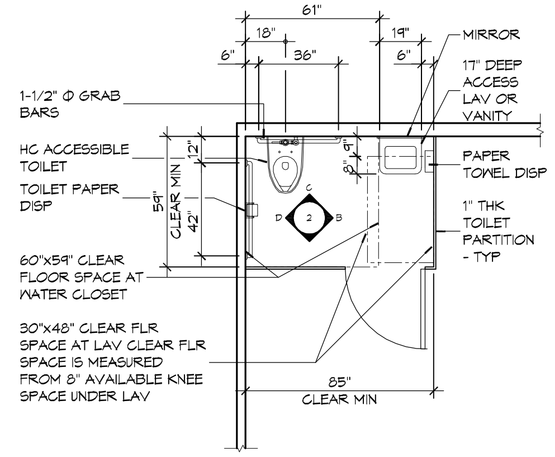

A FLOOR PLAN

2 RESTROOM CLEARANCES
SCALE: 1/4" = 1'-0"

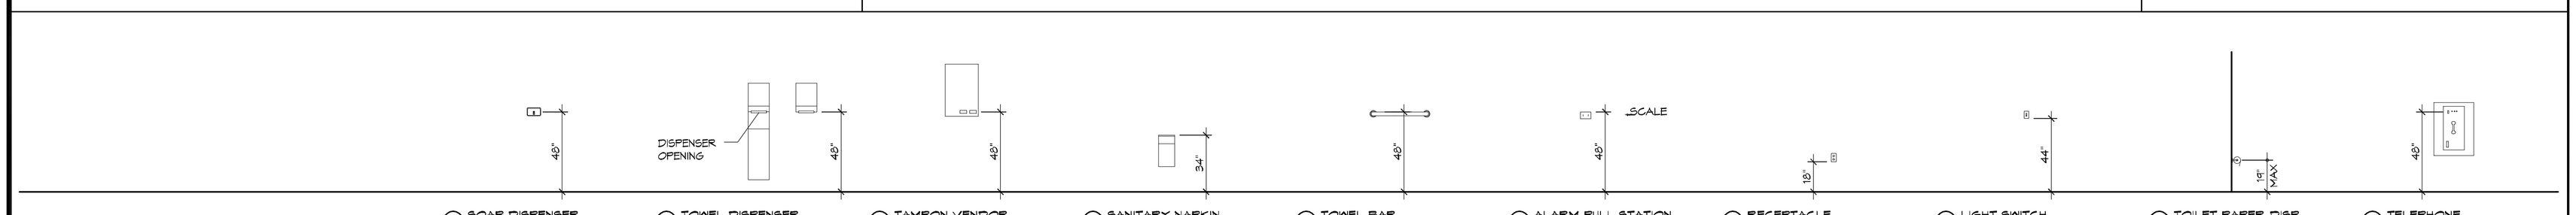

U SOAP DISPENSER T TOWEL DISPENSER S TAMPON VENDOR R SANITARY NAPKIN Q TOWEL BAR P ALARM PULL STATION O RECEPTACLE N LIGHT SWITCH M TOILET PAPER DISP L TELEPHONE

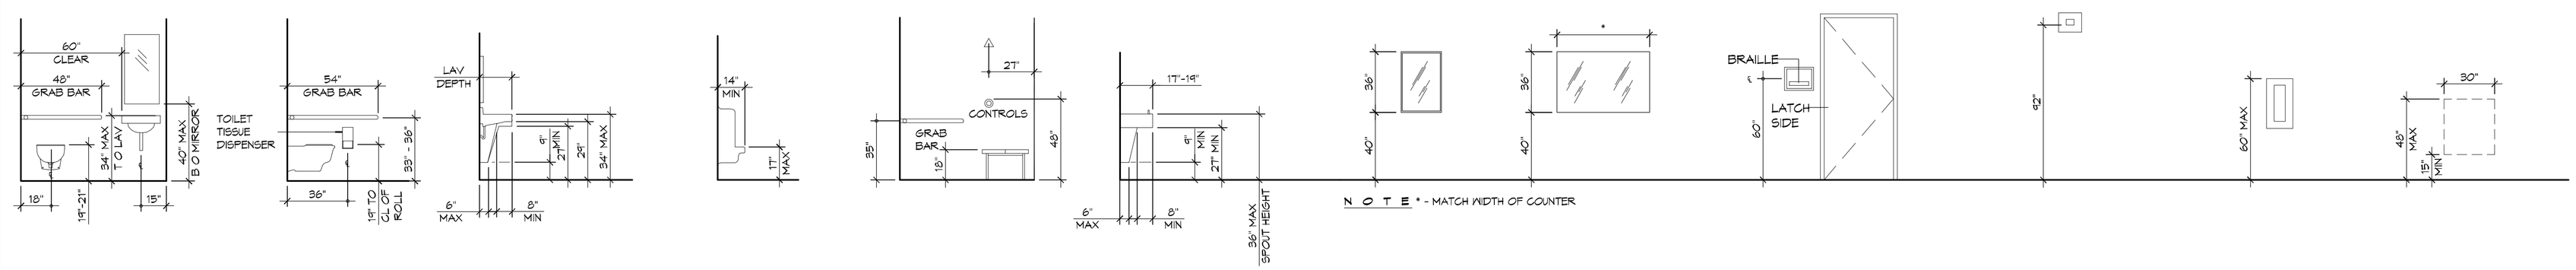

NOTE * - MATCH WIDTH OF COUNTER

K TOILET J TOILET I TOILET H URINAL G SHOWER F WATER FOUNTAIN E MIRRORS D SIGNAGE C VISUAL ALARMS B FIRE EXTINGUISHER A FORWARD REACH

1 MOUNTING HEIGHTS
SCALE: 1/4" = 1'-0"

ACCESSIBILITY NOTES

DOOR CLEARANCE NOTES

ALCOVES SHALL COMPLY WITH THE CLEARANCES FOR FRONT APPROACHES. 31/G003 - 3K/G003.

DOOR HARDWARE SHALL BE LEVER TYPE.

MAX DOOR OPENING FORCE:
- INTERIOR HINGED DOORS: 5 LBF
- EXTERIOR HINGED DOORS: 8.5 LBF
- SLIDING OR FOLDING DOORS: 5 LBF
- FIRE DOORS SHALL HAVE THE MINIMUM OPENING FORCE ALLOWABLE BY THE APPROPRIATE ADMINISTRATIVE AUTHORITY.

HARDWARE REQUIRED FOR ACCESSIBLE DOOR PASSAGE SHALL BE MOUNTED NO HIGHER THAN 48" AND NOT LESS THAN 34" ABOVE FINISHED FLOOR.

THE FLOOR OR GROUND AREA WITHIN THE REQUIRED CLEARANCES SHALL BE LEVEL AND CLEAR.

THRESHOLDS AT DOORWAYS SHALL NOT EXCEED 3/4" IN HEIGHT FOR EXTERIOR SLIDING DOORS OR 1/2" FOR OTHER TYPES OF DOORS. RAISED THRESHOLDS AND FLOOR LEVEL CHANGES AT ACCESSIBLE DOORWAYS SHALL BE BEVELED WITH A SLOPE NO GREATER THAN 1:2.

DOORWAYS SHALL HAVE A MINIMUM CLEAR OPENING OF 32" WITH THE DOOR OPEN 90°, MEASURED BETWEEN THE FACE OF THE DOOR AND THE OPPOSITE STOP. OPENINGS MORE THAN 24" IN DEPTH SHALL MAINTAIN 32" MIN CLEARANCE.

RAMP NOTES

THE CLEAR SPACE BETWEEN THE HANDRAIL AND THE WALL SHALL BE MIN 1-1/2" CLEAR.

GRIPPING SURFACES SHALL BE CONTINUOUS AND UNOBSTRUCTED..

ENDS OF HANDRAILS SHALL BE EITHER ROUNDED OR RETURNED SMOOTHLY TO FLOOR, WALL, OR POST.

HANDRAILS SHALL NOT ROTATE WITHIN THEIR FITTINGS.

THE CROSS SLOPE OF RAMP SURFACES SHALL BE NO GREATER THAN 1:50.

OUTDOOR RAMPS AND THEIR APPROACHES SHALL BE DESIGNED SO THAT WATER WILL NOT ACCUMULATE ON WALKING SURFACES.

RAMPS AND LANDINGS WITH DROP-OFFS SHALL HAVE CURBS, WALLS, RAILINGS, OR PROJECTING SURFACES THAT PREVENT PEOPLE FROM SLIPPING OFF THE RAMP. CURBS SHALL BE A MINIMUM OF 2" HIGH.

HANDRAILS SHALL BE PROVIDED ALONG BOTH SIDES OF RAMP SEGMENTS. THE INSIDE HANDRAIL ON SWITCHBACK OR DOGLEG RAMPS SHALL ALWAYS BE CONTINUOUS.

RAMP LANDINGS SHALL BE AT LEAST AS WIDE AS THE RAMP RUN LEADING TO IT.

GENERAL SITE ACCESSIBILITY NOTES

1. ACCESSIBILITY SIGNAGE SHALL COMPLY WITH ADAAG 2010 GUIDELINES SECTION 703.1.
2. SEE SHEET G003 FOR ACCESSIBLE RAMP AND HANDRAIL DESIGNS WHERE THEY OCCUR.
3. ALL ACCESSIBLE PARKING SPACES AND AISLES THAT SERVE THEM SHALL COMPLY WITH ADAAG 2010 GUIDELINES SECTIONS 502.4 AND 502.5.
4. OPENINGS IN GROUND SURFACES SHALL COMPLY WITH ADAAG 2010 GUIDELINES SECTION 302.3.
5. VERTICAL CHANGES IN ELEVATION ALONG ALL ACCESSIBLE ROUTES SHALL COMPLY WITH ADAAG 2010 GUIDELINES SECTIONS 303.2, 303.3, AND 303.4.
6. PARKING SPACES DESIGNATED AS ACCESSIBLE SHALL INCLUDE THE INTERNATIONAL SYMBOL OF ACCESSIBILITY COMPLYING WITH ADAAG 2010 GUIDELINES SECTIONS 703.1.2.1 AND 502.6.
7. ALL ACCESSIBLE PARKING SPACES AND ROUTES SERVING THEM SHALL HAVE A ROUGH, SLIP-RESISTANT SURFACE OR LIGHT BROOM FINISH IN COMPLIANCE WITH ADAAG 2010 GUIDELINES SECTION 302.1.

DAMMON ENGINEERING, INC.
LOUISIANA & MISSISSIPPI
www.dammonengineering.com
info@dammonengineering.com
PH: 985.649.5832 F: 985.649.5950
Chief Engineer: Brian Mistich, PE
1545 Cross Gates Trail
Slidell, LA 70458

REVISIONS

#	DESCRIPTION	DATE

SEAL:

STATE OF LOUISIANA — BRIAN A. MISTICH — License No. 30187 — 05-27-16 — PROFESSIONAL ENGINEER

ALL RIGHTS RESERVED: THE ARCHITECTURAL DESIGNS, DRAWINGS, AND PLANS INDICATED AND REPRESENTED HEREIN ARE THE EXCLUSIVE PROPERTY OF DAMMON ENGINEERING, AND SHALL NOT BE REPRODUCED, COPIED, OR ASSIGNED TO ANY THIRD PARTY WITHOUT THE EXPRESS WRITTEN CONSENT OF DAMMON ENGINEERING. ANY UNAUTHORIZED USE OF THESE PLANS WITHOUT THE EXPRESS WRITTEN CONSENT OF DAMMON ENGINEERING FOR ANY PROJECT OTHER THAN THE SPECIFIC PROJECT FOR WHICH THE PLANS HAVE BEEN PREPARED IS STRICTLY PROHIBITED AND WILL BE SUBJECT TO LEGAL ACTION.

MAINSTAY SUITES

700 MAIN STREET
LOT #1 LA HWY 27
HACKBERRY, LA 70645

JOB No:	DATE:	CHECKED BY:	DRAWN BY:
2265	APRIL, 2016	GCD	BAM

SHEET TITLE:
ACCESSIBILITY INFORMATION

DRAWING NUMBER:
G003

SHEET No: 3 of 52

FILE NAME: J:\Jobs\Hotels\2265 - Mainstay Suites\Architect Drawings\Current Drawings\2265-ADAG Information.dwg PLOT DATE & TIME: Friday, May 27, 2016 11:23:51 AM