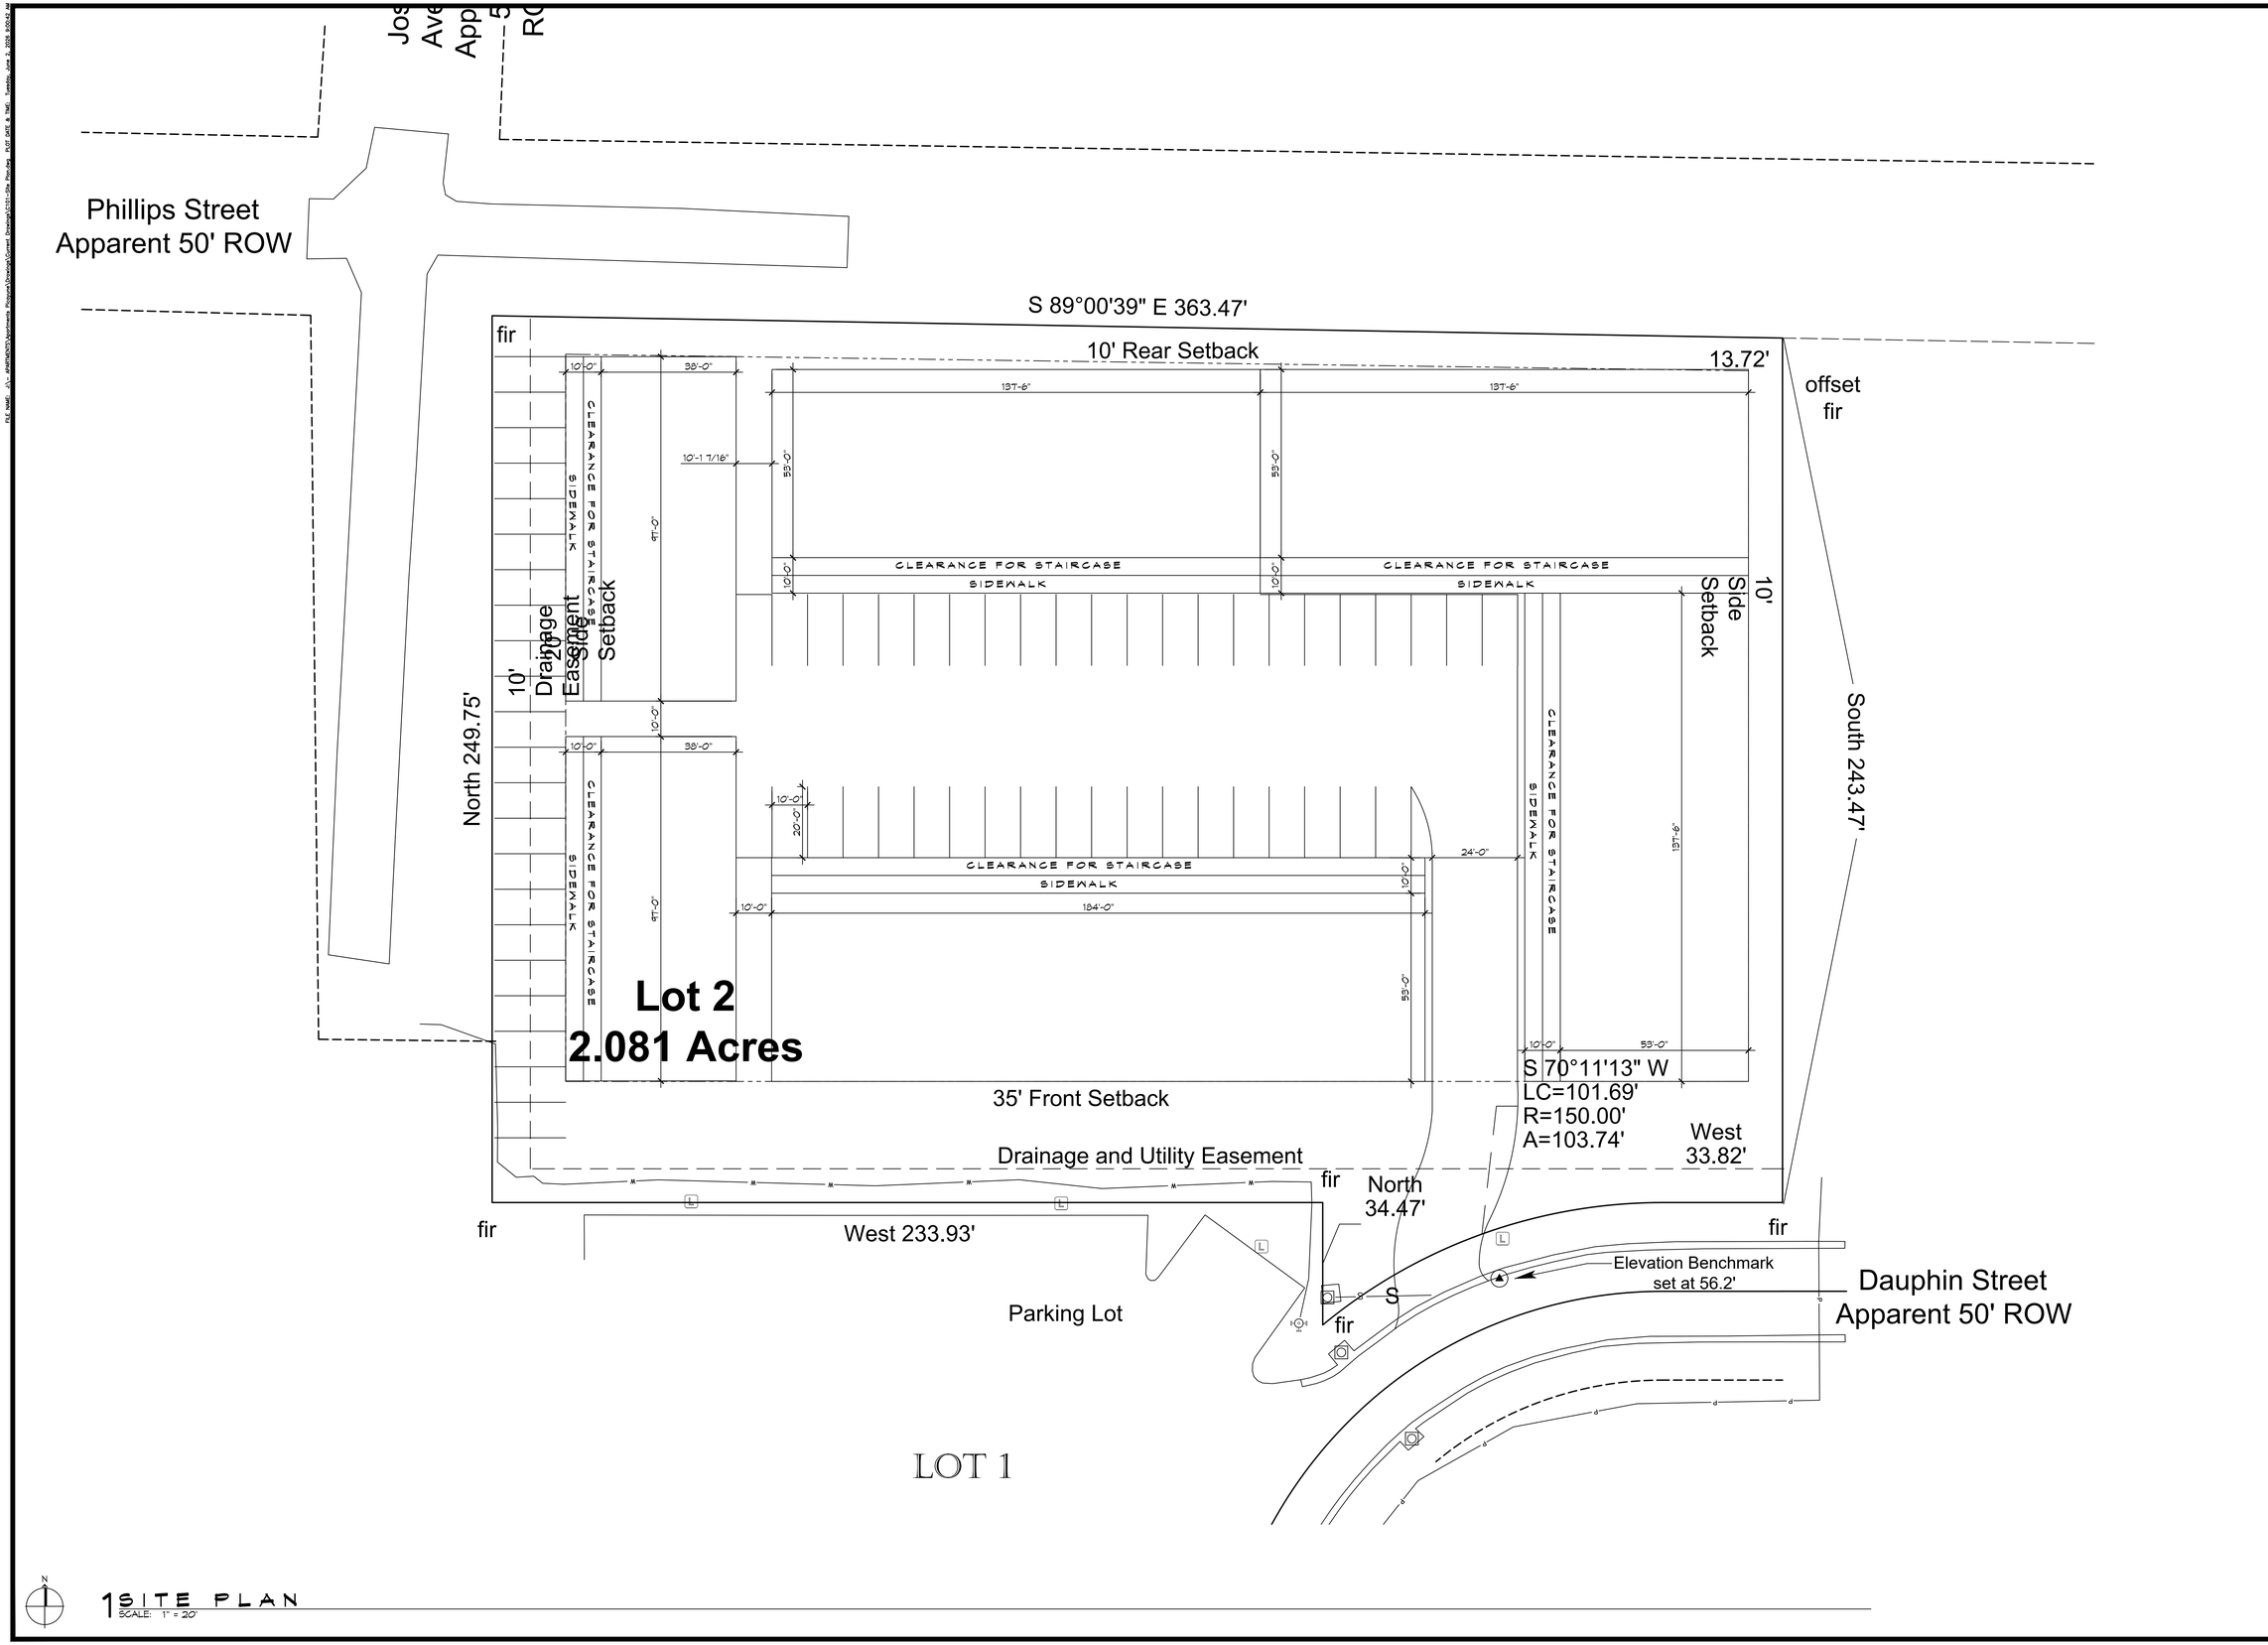

1 SITE PLAN
SCALE: 1" = 20'

DAMMON ENGINEERING, INC.
LOUISIANA & MISSISSIPPI

www.dammonengineering.com
info@dammonengineering.com
PH: 985.649.5832 F: 985.641.5950
Chief Engineer: Brian Mistich, PE
554 Old Spanish Trail
Slidell, LA 70458

REVISIONS

#	DESCRIPTION	DATE

SEAL:

NEW APARTMENTS

DAUPHIN STREET
LOT #2
PICAYUNE, MS 39466

JOB No:	2265
DATE:	06/01/2026
DRAWN BY:	JTL
CHECKED BY:	BAM

SHEET TITLE:
SITE PLAN WITH BOAT PARKING

DRAWING NUMBER:
C101

SHEET No: 5 of 52