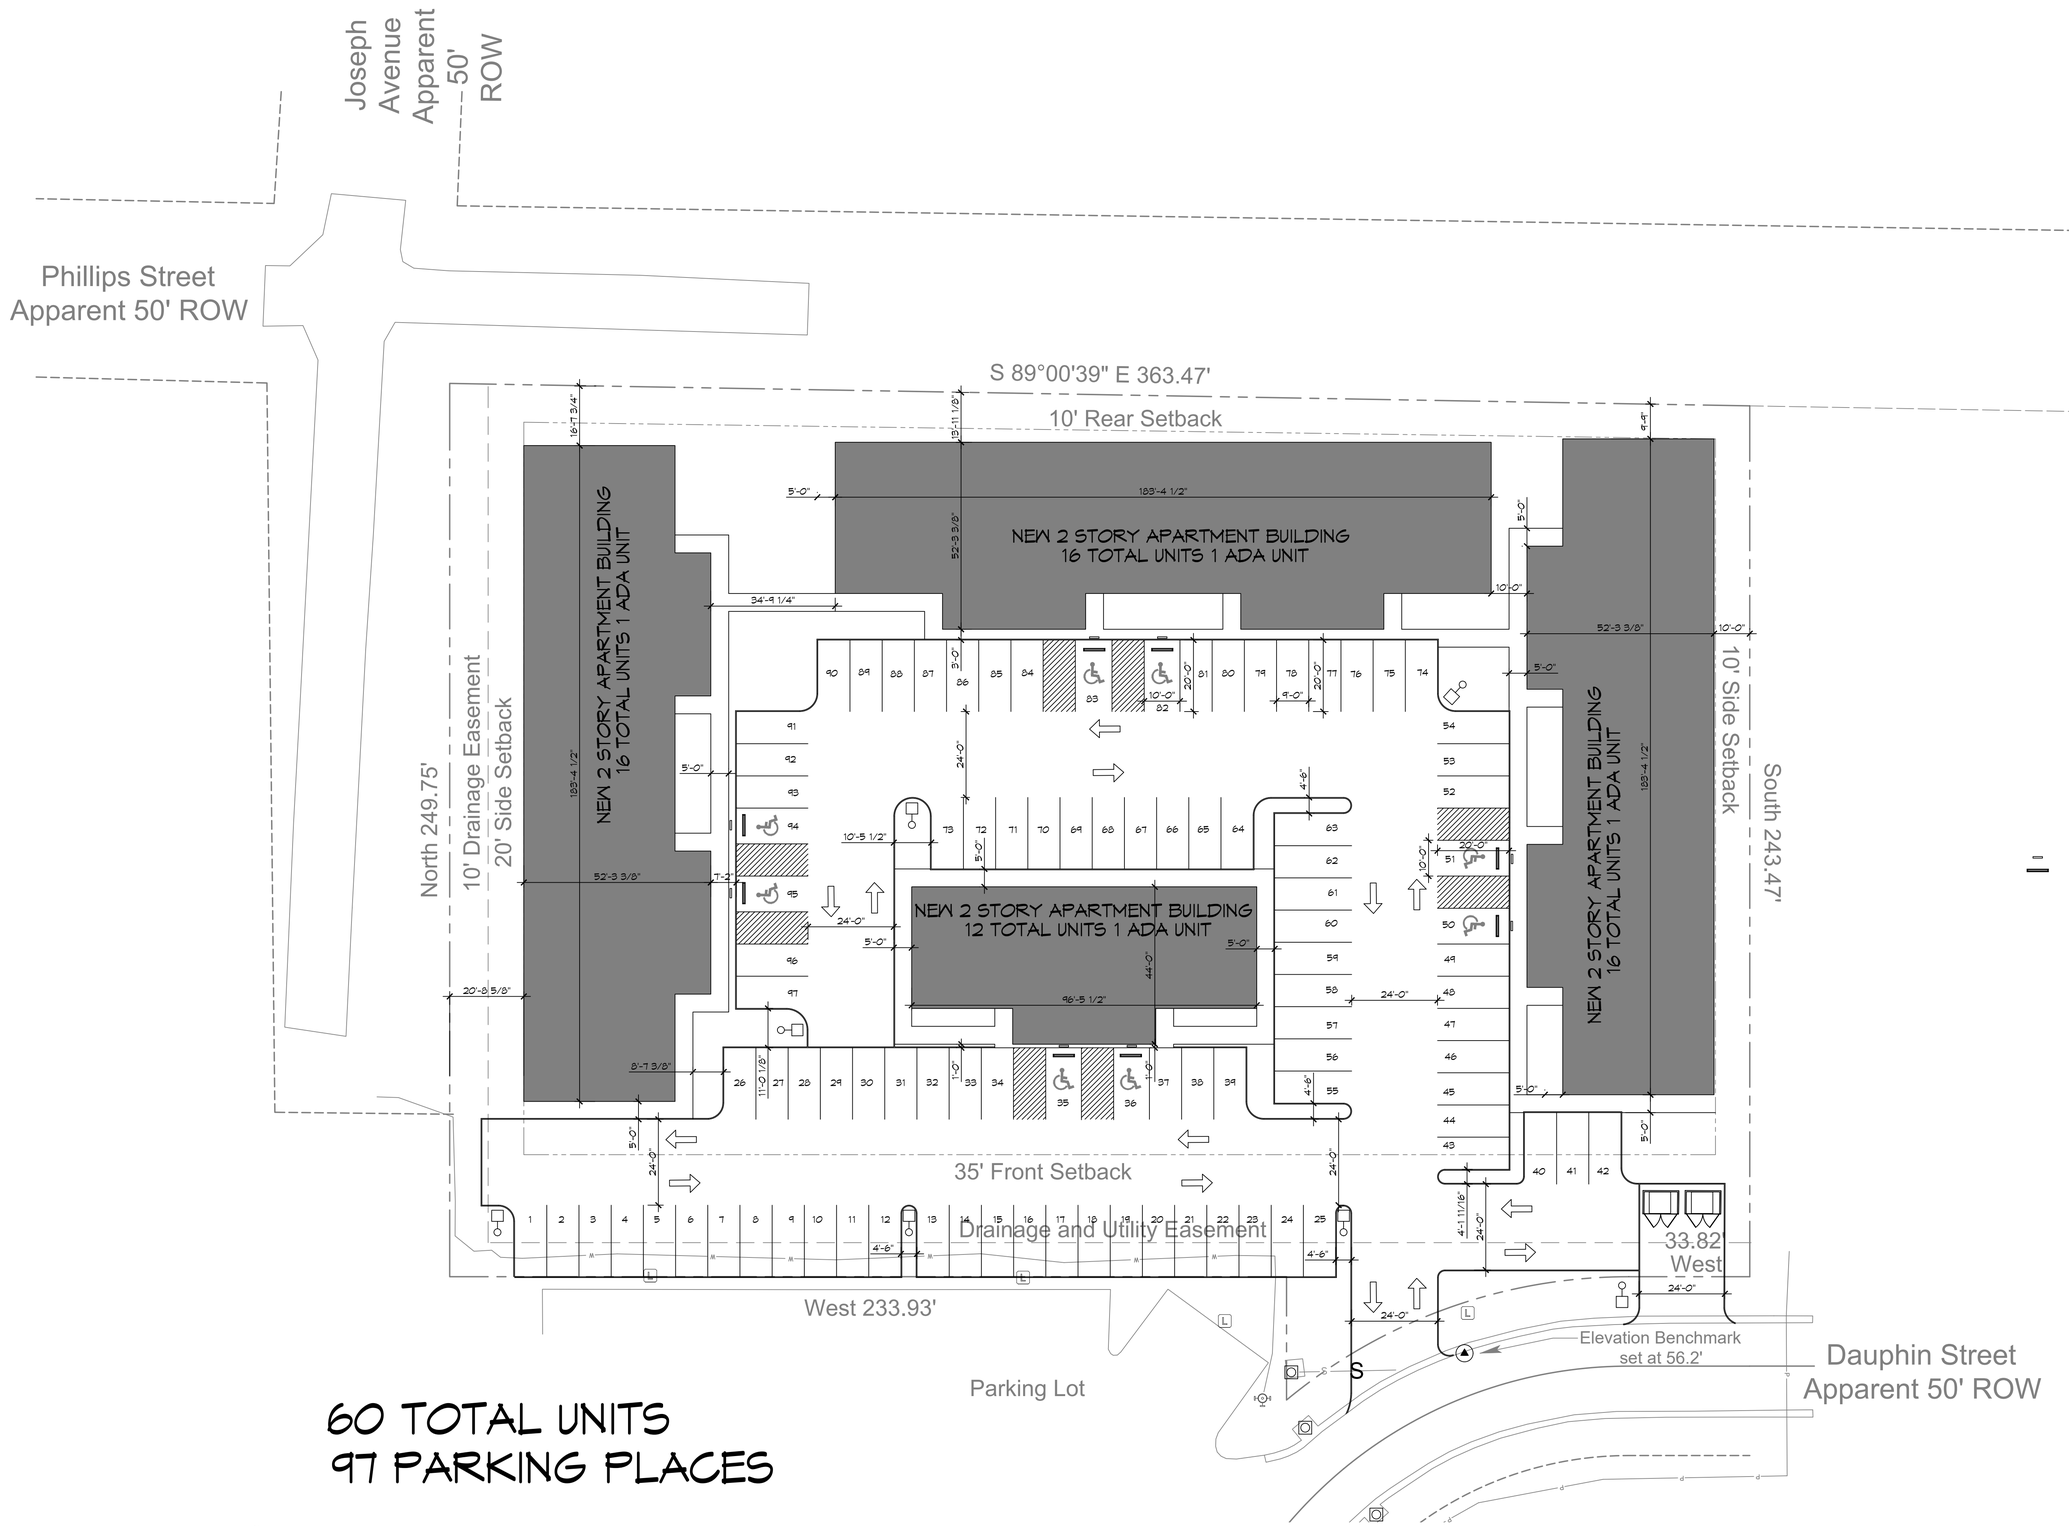

60 TOTAL UNITS
97 PARKING PLACES

1 PROPOSED SITE PLAN
SCALE: 1" = 20'

DAMMON ENGINEERING, INC.
LOUISIANA & MISSISSIPPI

www.dammonengineering.com
www.dammonwetlands.com
PH: 985.649.5832 F: 985.641.5950

Chief Engineer: Brian Mistich, PE
5504 Oak Square Trail
Slidell, LA 70458

#	DESCRIPTION	DATE

REVISIONS

SEAL:

NEW APARTMENTS

DAUPHIN STREET
LOT #2
PICAYUNE, MS 39466

JOB No:	2265
DATE:	06/10/2026
DRAWN BY:	JTL
CHECKED BY:	BAM

THIS DRAWING IS THE PROPERTY OF DAMMON ENGINEERING, INC. AND MUST BE RETURNED UPON REQUEST. THIS DRAWING MUST REMAIN THE PROPERTY OF DAMMON ENGINEERING, AND AS SUCH SHALL BE THE SOLE PROPERTY OF THE OWNER. THIS DRAWING WAS PREPARED FOR THE PROJECT SPECIFIED HEREIN. ANY REPRODUCTION OR USE OF THIS DRAWING FOR OTHER PROJECTS OR PURPOSES, OR ANY REPRODUCTION OR USE BY PERSONS OTHER THAN THOSE FOR WHOM THIS DRAWING WAS PREPARED, WITHOUT WRITTEN CONSENT OF DAMMON ENGINEERING, INC. IS PROHIBITED.

SHEET TITLE:
PROPOSED SITE PLAN

DRAWING NUMBER:
C101

SHEET No: 1 of 1