DESIGN CRITERIA

THE CONSTRUCTION FOR SAID RESIDENCE, WHERE Vult WIND SPEED IS 140 MILES PER HOUR AND Vasd WIND SPEED IS 130 MPH, WIND EXPOSURE ZONE C, IS DESIGNED IN AGCORDANCE WITH: AMERICAN FOREST AND PAPER ASSOCIATION (AF&PA) WOOD FRAME CONSTRUCTION MANUAL FOR ONE AND TWO FAMILY DWELLINGS (WFCM) 2001 EDITION AS WELL AS THE INTERNATIONAL RESIDENTIAL CODE (IRC) 2021 EDITION. STRUCTURE SHALL BE BUILT TO THE 2021 INTERNATIONAL ENERGY CONSERVATION CODE (2021 IECC) AND STATE AMENDMENTS ADOPTED JULY 1, 2023.

FRAMING NOTES

1. ALL JOIST SPANS,HEADERS AND GIRDERS REVIEWED AS #2 SOUTHERN YELLOW PINE.
2. ANY CHANGES IN THE SPECIES OR GRADE SHALL CONFORM TO THE APPROPRIATE SPAN TABLES, FLOOR JOIST CHAPTER 5, RAFTERS & CEILING JOIST CHAPTER 8, UNLESS NOTED ON THE CONSTRUCTION PLANS.
3. ALL JOIST, BEAMS, HEADERS, HIPS, VALLEYS, AND PURLINS SHALL BE SUPPORTED AND BRACED TO LOAD BEARING WALLS AS REQUIRED BY THE INTERNATIONAL RESIDENTIAL BUILDING CODE.
4. ALL SHALL BE SIZED FOR SPAN AND FOR ALL LOADS THAT WILL BE APPLIED.
5. CEILING JOISTS SPANS ARE BASED ON INTERNATIONAL RESIDENTIAL CODE (I.R.C.) SOUTHERN YELLOW PINE #2 LUMBER SPANS.
6. HEADER SIZES SHOULD BE BASED ON I.R.C. - TABLE R502.5
7. DESIGN AND LAYOUT OF TRIM JOISTS TO BE PROVIDED BY TRIM JOIST MANUFACTURER.
8. ALL LUMBER TO BE #2 SOUTHERN PINE.
9. DOUBLE UP ALL STUDS AT END OF BEAMS.

NOTE :PRE ENGINEERED LVL BEAM & GLUE LAM SHALL BE SIZED PER MANUFACTURER RECOMMENDATION

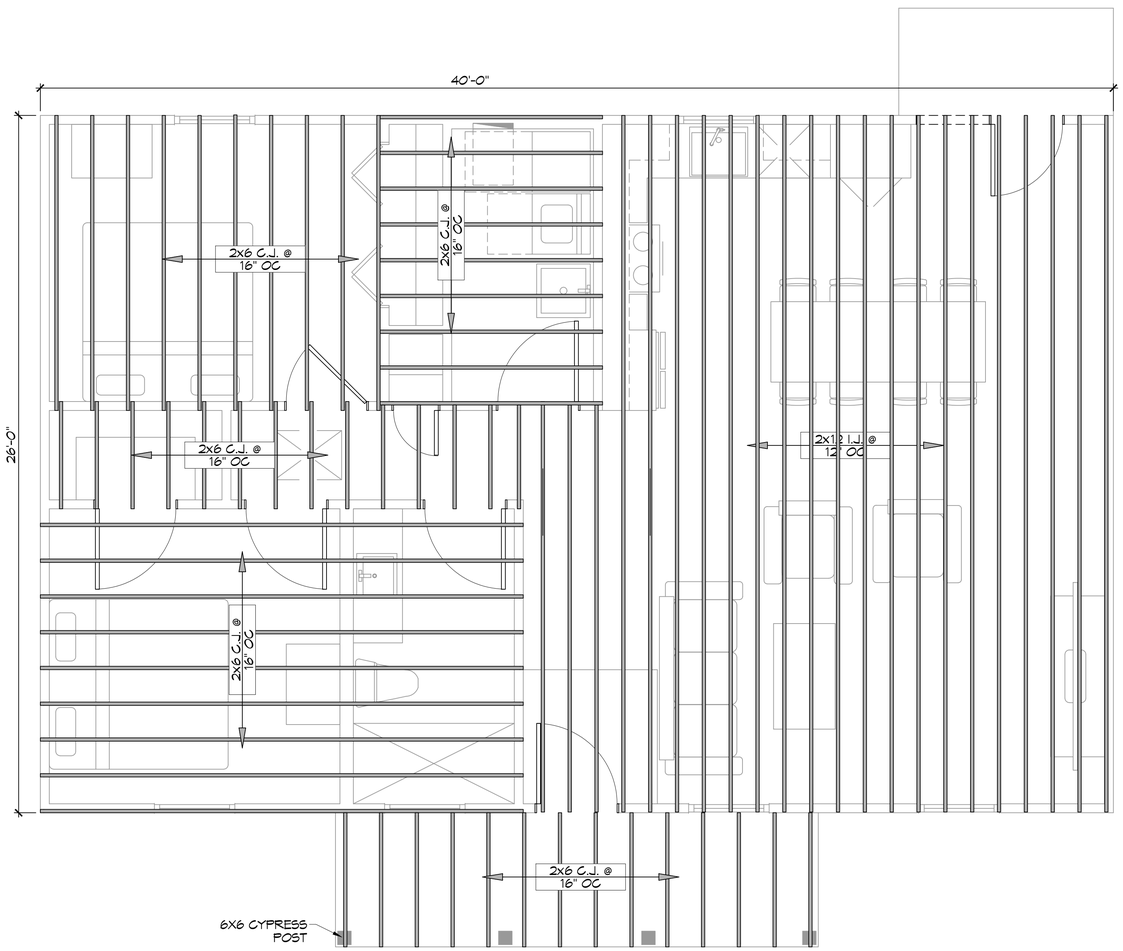

3 CEILING JOIST PLAN
SCALE: 3/8" = 1'-0"

DAMMON ENGINEERING, INC.
LOUISIANA & MISSISSIPPI
www.dammonengineering.com
info@dammonengineering.com
PH: 985.649.5832
Chief Engineer: Brian Mistich, PE
564 Woodspoint Trail
Slidell, LA 70458

REVISIONS

#	DESCRIPTION	DATE

SEAL:

FIRST PENTECOSTAL CHURCH
388 ROBERT BLVD
SLIDELL, LA. 70458

JOB No:	5CA1
DATE:	03-20-2025
DRAWN BY:	CHECKED BY: BJAY

THE INFORMATION, DESIGNS AND PLANS CONTAINED HEREIN ARE THE EXCLUSIVE PROPERTY OF DAMMON ENGINEERING, INC. AND SHALL NOT BE REPRODUCED, COPIED OR ASSIGNED TO ANY THIRD PARTY WITHOUT THE EXPRESS WRITTEN CONSENT OF DAMMON ENGINEERING, INC. ANY USE OF THESE PLANS FOR ANY PROJECT OTHER THAN THE PROJECT FOR WHICH THE PLANS WERE PREPARED AND DEVELOPED, WITHOUT WRITTEN CONSENT OF DAMMON ENGINEERING, INC. IS PROHIBITED. ALL RIGHTS ARE RESERVED UNDER THE COPYRIGHT LAWS OF THE UNITED STATES.

SHEET TITLE:
CEILING JOIST PLAN

DRAWING NUMBER:
S102

SHEET No: 3 of 11

FILE NAME: J:_CHURCHES\First Pentecostal Church Doc Bryant\Current Drawings\S102 - Ceiling Joist Plan.dwg PLOT DATE & TIME: Thursday, March 20, 2025 10:43:39 AM