GENERAL NOTES

1. ALL LUMBER SHALL BE PRESSURE TREATED WITH A RETENTION OF .4 PER C.F.
2. ALL FASTENERS SHALL BE HOT DIPPED GALVANIZED (HDG) PER ASTM A153.
3. ALL CONNECTORS SHALL BE HDG PER ASTM A653, CLASS G185 SHEET WITH 1.85 OZ/SF ZINC COATING.

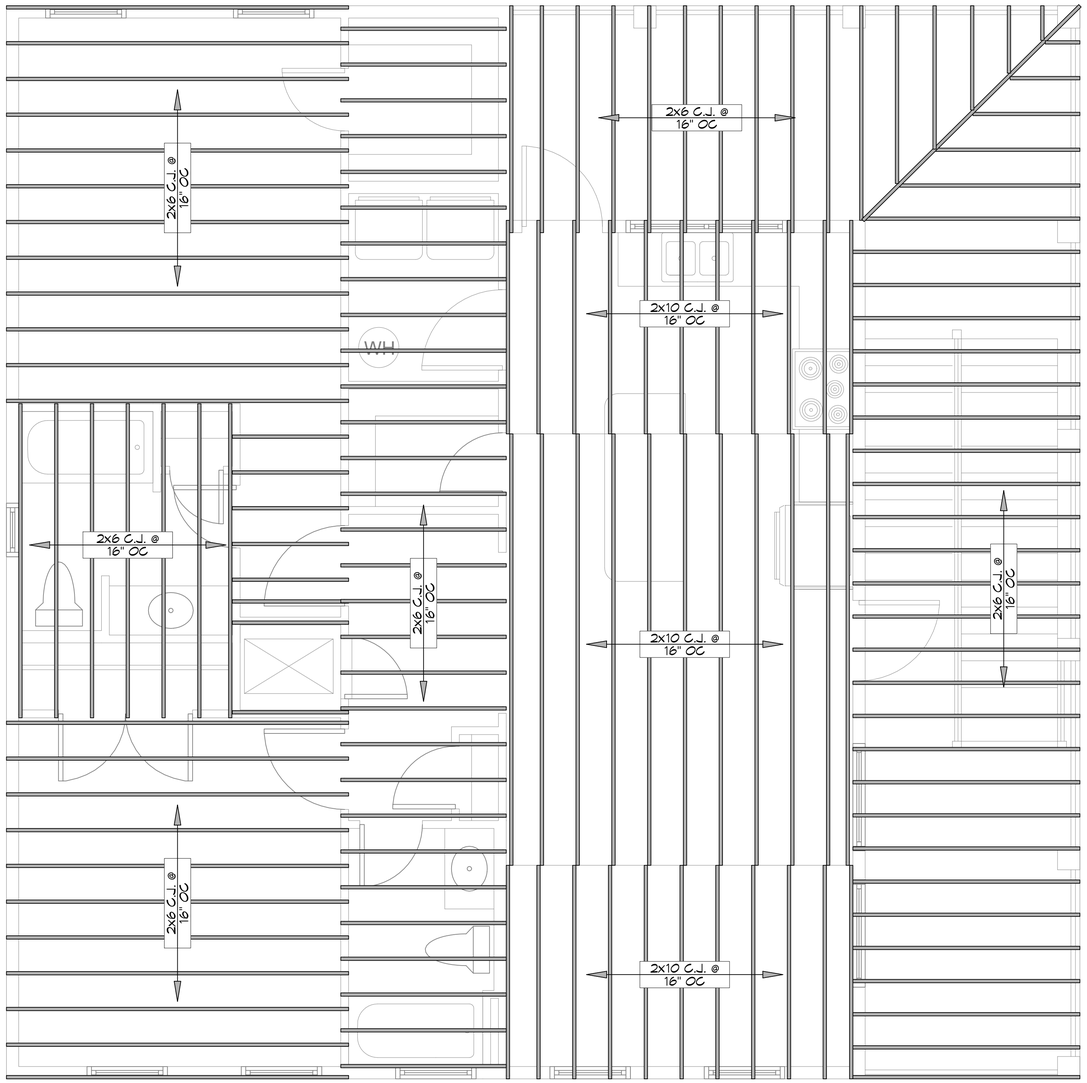

7 CEILING FRAMING PLAN
SCALE: 3/8"= 1'-0"

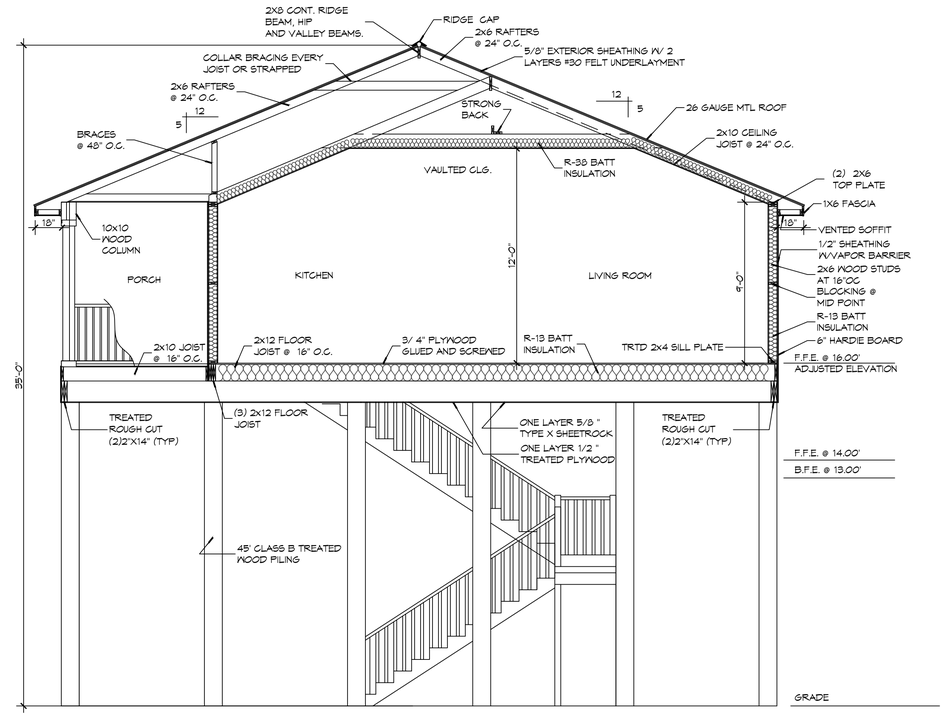

8 HOUSE SECTION
SCALE: 1/4"= 1'-0"

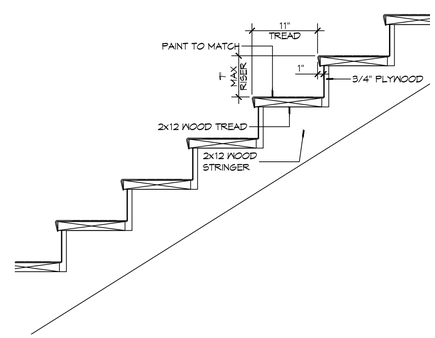

9 STAIR DETAIL
SCALE: 1"= 1'-0"

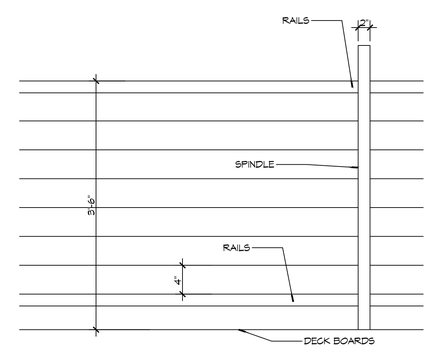

10 RAILING DETAIL
SCALE: 1"= 1'-0"

DAMMON ENGINEERING, INC.
LOUISIANA & MISSISSIPPI
www.dammonengineering.com
info@dammonengineering.com
PH: 985.649.5832
Chief Engineer: Brian Mistich, PE
54 Woodspoint Trail
Slidell, LA 70458

#	DESCRIPTION	DATE

REVISIONS

SEAL:

HOUSE FRAMING PLANS

JOHN BARTET

4473 PONTCHARTRAIN DRIVE
SLIDELL, LOUISIANA 70459

JOB No:
DATE: 03-25-2026
DRAWN BY: CKD
CHECKED BY: BAM

THE REPRODUCTION, SUBSTANTIAL CORRESPONDENCE, OR ASSUMPTION OF DAMMON ENGINEERING'S PLANS AND SPECIFICATIONS FOR USE ON ANY OTHER PROJECT IS NOT PERMITTED WITHOUT THE CONSENT OF DAMMON ENGINEERING. THESE PLANS AND SPECIFICATIONS ARE INTENDED ONLY FOR THE PROJECT FOR WHICH THEY HAVE BEEN PREPARED AND DELIVERED, AND UPON PAYMENT IN FULL OF ALL FEES DUE UNDER THE CONTRACT FOR PROFESSIONAL SERVICES, DAMMON ENGINEERING GRANTS THE OWNER OF THE PROJECT A NON-EXCLUSIVE LICENSE TO USE THE DOCUMENTS FOR THE PROJECT. THE WORKS, THEY HAVE BEEN PREPARED AND DEVELOPED WITHOUT WRITTEN CONSENT OF DAMMON ENGINEERING, SHALL REMAIN THE PROPERTY OF DAMMON ENGINEERING. ALL REPRODUCTIONS OF THE WORKS, WHICH ARE NOT INTENDED FOR USE ON THE PROJECT, AND ALL PROPERTY RIGHTS TO THE WORKS, SHALL BE RETURNED TO OR REMAIN THE PROPERTY OF DAMMON ENGINEERING.

SHEET TITLE:
CEILING FRAMING PLAN, HOUSE SECTION AND DETAILS

DRAWING NUMBER:
S103

SHEET No: 3 of 5

FILE NAME: J:\- Foundations or Structural Only\John Bartet, Jay 11\Current Drawings\S103 - Framing Section Plan.dwg PLOT DATE & TIME: Wednesday, March 25, 2026 3:43:44 PM