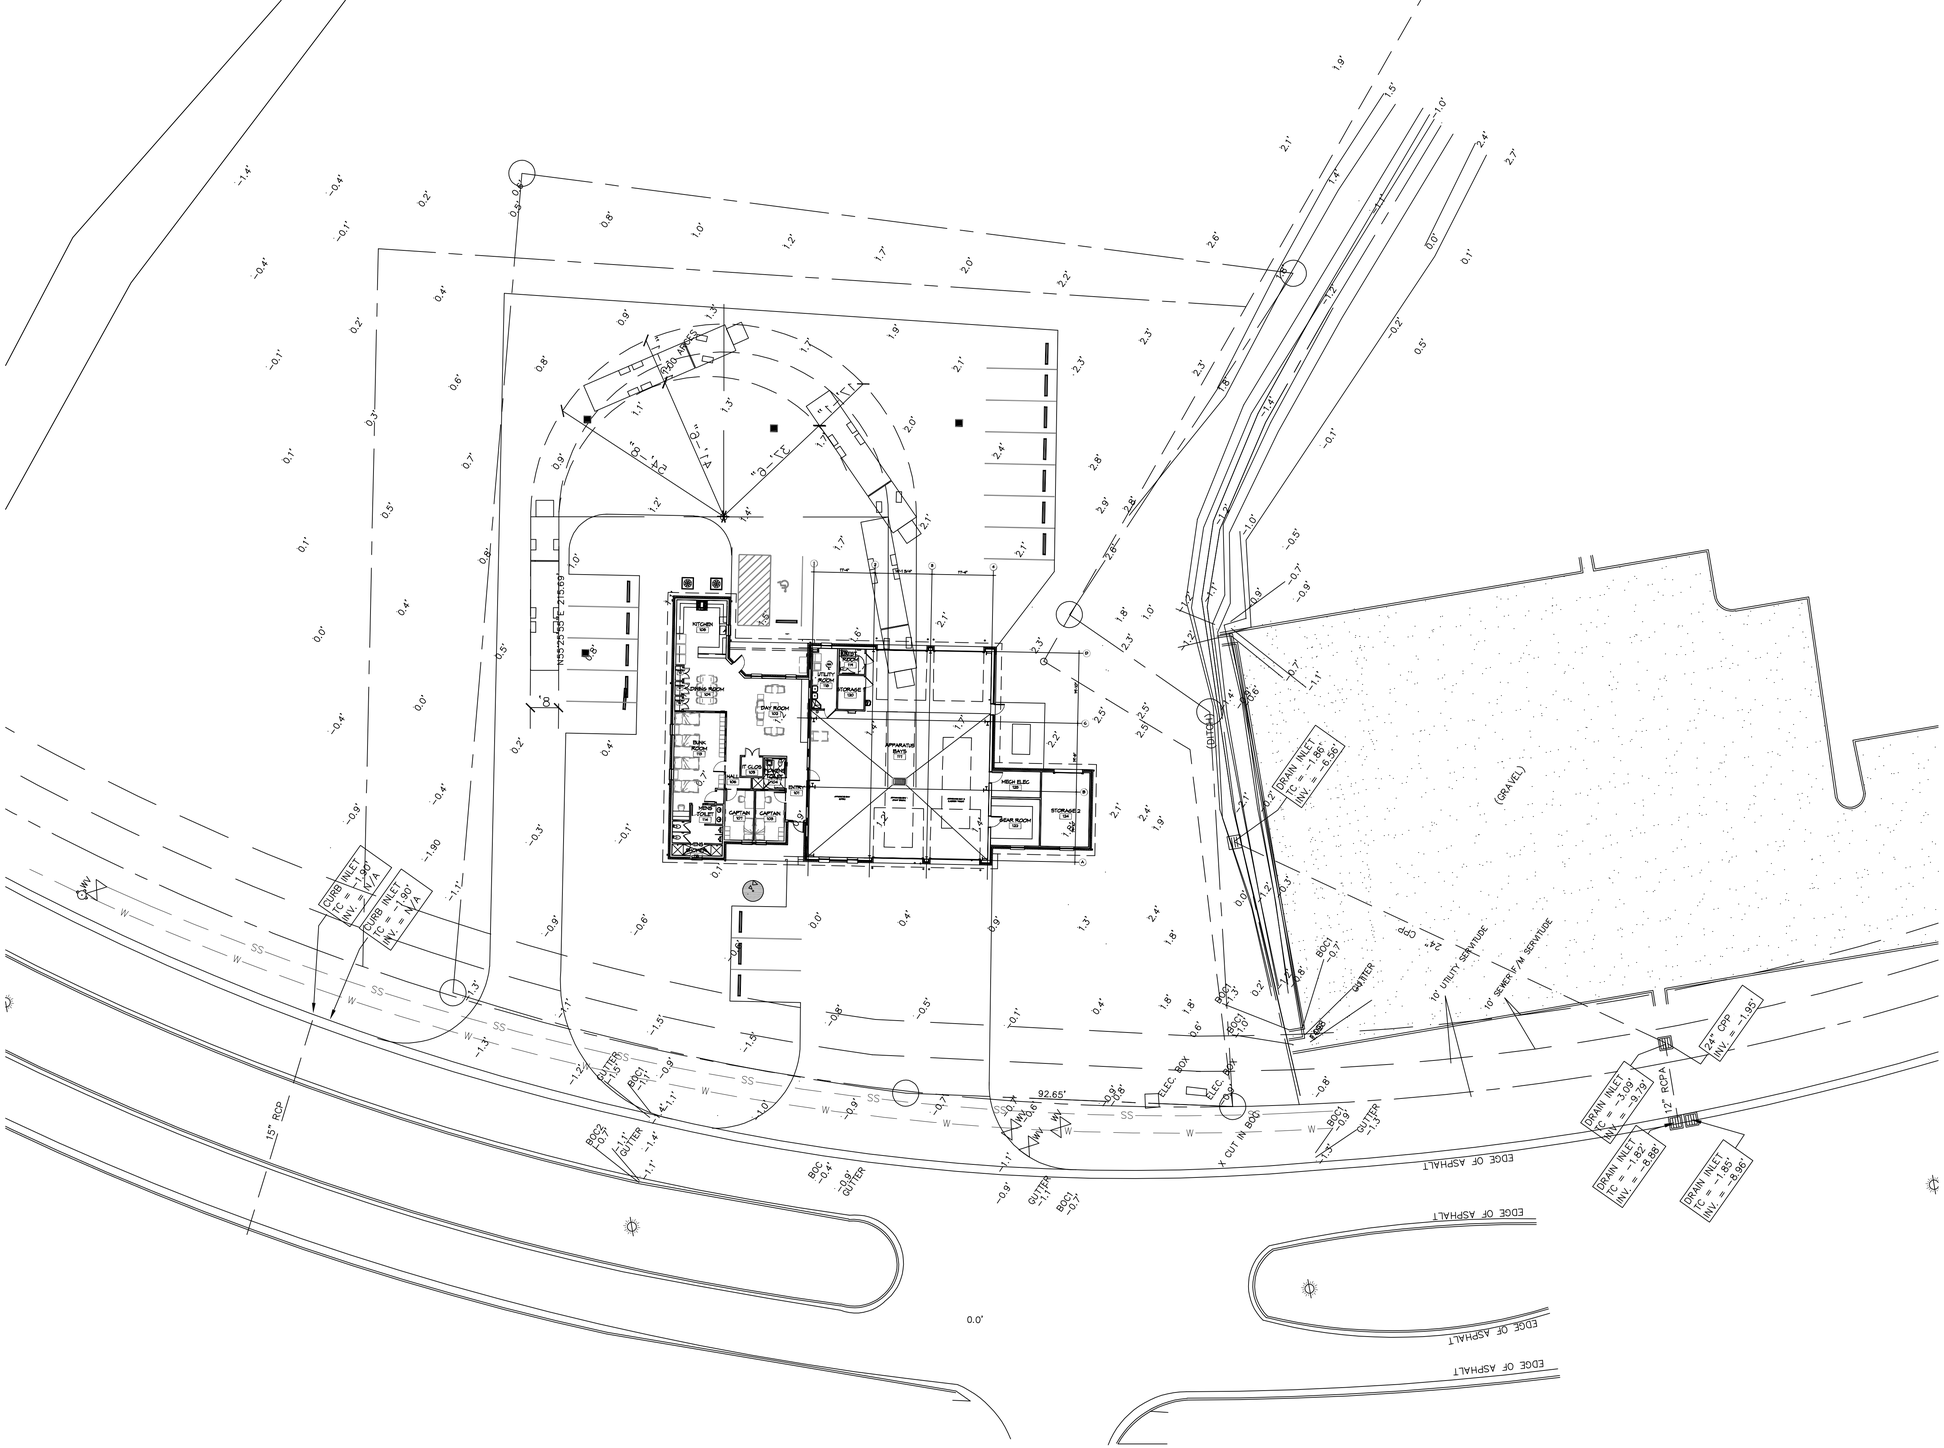
KITCHEN
DINING ROOM
DAY ROOM
UTILITY ROOM
STORAGE
APPARATUS BAYS
HIGH ELEC
STORAGE
GEAR ROOM
CAPTAIN
CAPTAIN
BED ROOM
BED ROOM
UNIS. TOILET
CURB INLET
TC = 1.90'
INV. = N/A
CURB INLET
TC = 1.90'
INV. = N/A
DRAIN INLET
TC = -1.85'
INV. = -6.55'
(GRAVEL)
10' UTILITY SERVITUDE
10' SEWER F/M SERVITUDE
24" CPP
INV. = 1.95'
DRAIN INLET
TC = -3.00'
INV. = -9.79'
12" RCP
DRAIN INLET
TC = -1.82'
INV. = -8.86'
DRAIN INLET
TC = -1.85'
INV. = -8.95'
15" RCP
ELEC. BOX
ELEC. BOX
X CUT IN BOC
92.65'
EDGE OF ASPHALT
EDGE OF ASPHALT
EDGE OF ASPHALT
EDGE OF ASPHALT
GUTTER
BOC
CPP
0.0'