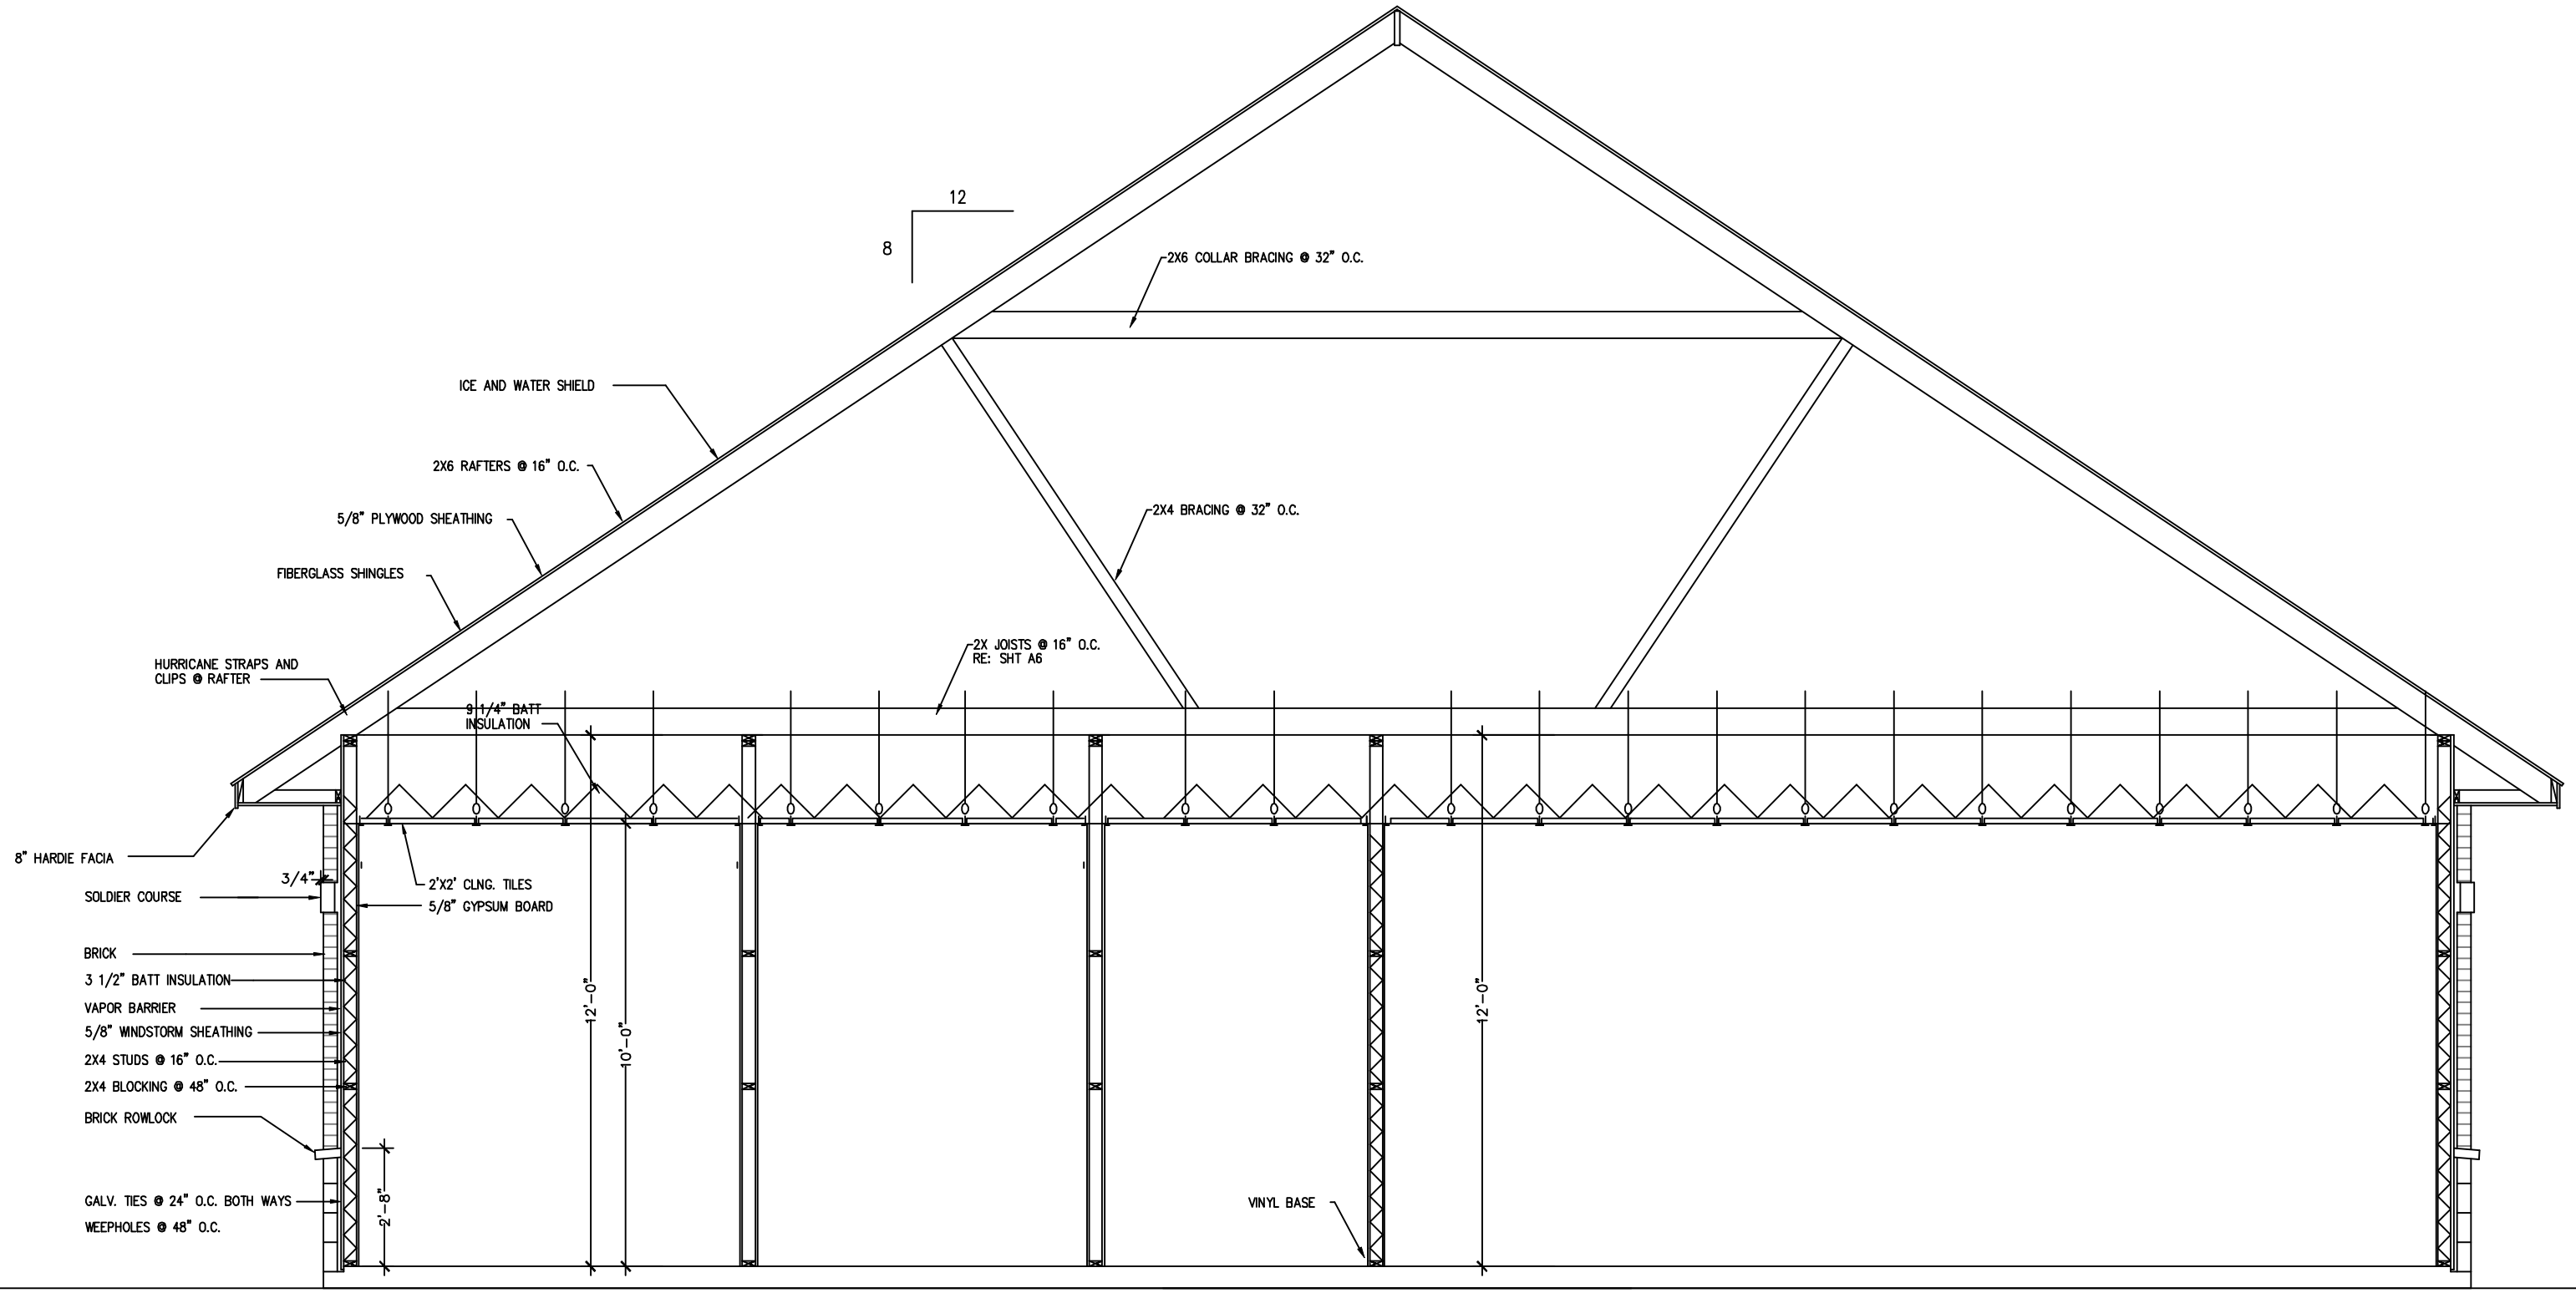
12
8
2X6 COLLAR BRACING @ 32" O.C.
ICE AND WATER SHIELD
2X6 RAFTERS @ 16" O.C.
5/8" PLYWOOD SHEATHING
FIBERGLASS SHINGLES
2X4 BRACING @ 32" O.C.
2X JOISTS @ 16" O.C.
RE: SHT A6
HURRICANE STRAPS AND
CLIPS @ RAFTER
9 1/4" BATT
INSULATION
8" HARDIE FACIA
3/4"
SOLDIER COURSE
2'X2' CLNG. TILES
5/8" GYPSUM BOARD
BRICK
3 1/2" BATT INSULATION
VAPOR BARRIER
5/8" WINDSTORM SHEATHING
2X4 STUDS @ 16" O.C.
2X4 BLOCKING @ 48" O.C.
BRICK ROWLOCK
GALV. TIES @ 24" O.C. BOTH WAYS
WEEPHOLES @ 48" O.C.
2'-8"
12'-0"
10'-0"
12'-0"
VINYL BASE