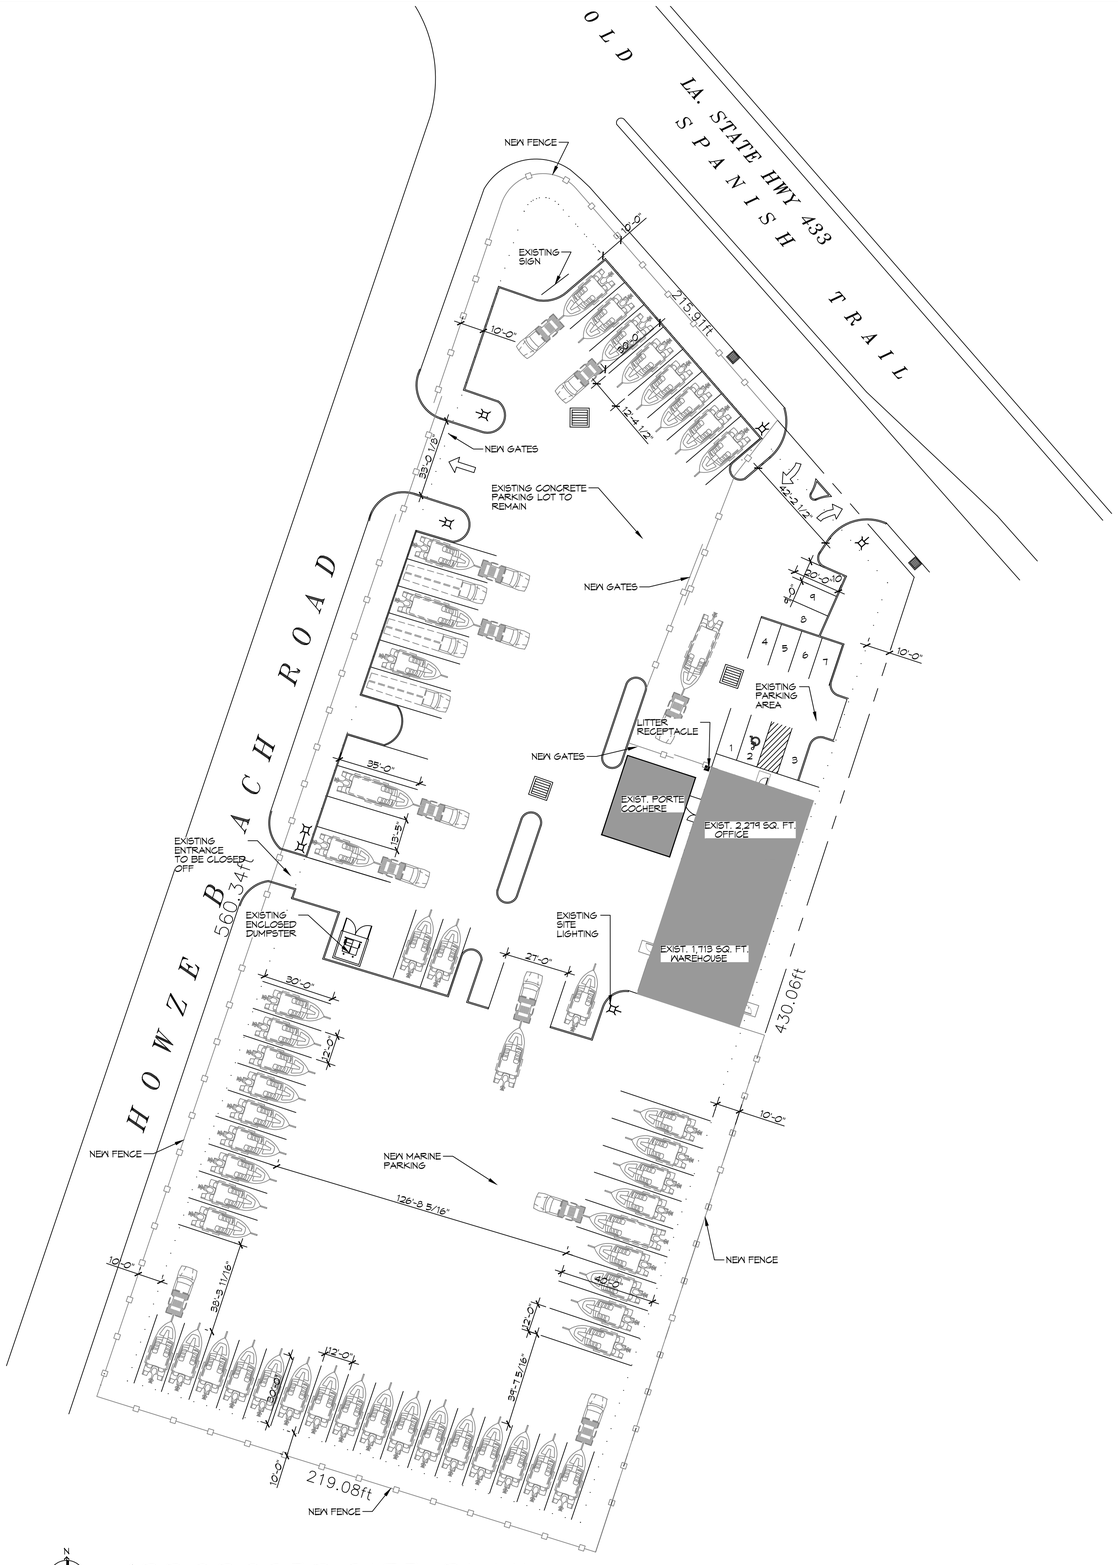

1 PROPOSED SITE PLAN
SCALE: 1" = 30'-0"

PLANNING

ZONED C-4
HIGHWAY COMMERCIAL

FLOOD ZONE

ZONE "A-5"

PARKING

1 SPACE PER 300 SQ. FT. OF SHOWROOM
AREA: 2,279 / 300 = 8 REQUIRED

PLUS 1 SPACE PER EMPLOYEE = 2 SPACES

TOTAL PARKING SPACES REQUIRED = 10

TOTAL OF PARKING SPACES PROVIDED = 10

DAMMON ENGINEERING, INC.
LOUISIANA & MISSISSIPPI
www.dammonengineering.com
info@dammonengineering.com
PH: 985.649.5832

Chief Engineer: Brian Mistich, PE
554 Old Spanish Trail
Slidell, LA 70458

#	DESCRIPTION	DATE

REVISIONS

SEAL:

STORAGE
BOAT STORAGE
1816 OLD SPANISH TRAIL
SLIDELL, LA.

JOB No: 2026 | DATE: 02-23-2026
DRAWN BY: CKD | CHECKED BY: CKD

The above drawing and all sketches, designs and arrangements represented thereby are and shall remain the property of Dammon Engineering and no part thereof shall be copied, disclosed to others or used in connection with any work or project other than that for which it is specifically prepared by Dammon Engineering. Visual contact with these drawings or specifications shall constitute conclusive evidence of acceptance of these restrictions.

SHEET TITLE:
PROPOSED SITE PLAN

DRAWING NUMBER:
C101

SHEET No: 1 of # 1